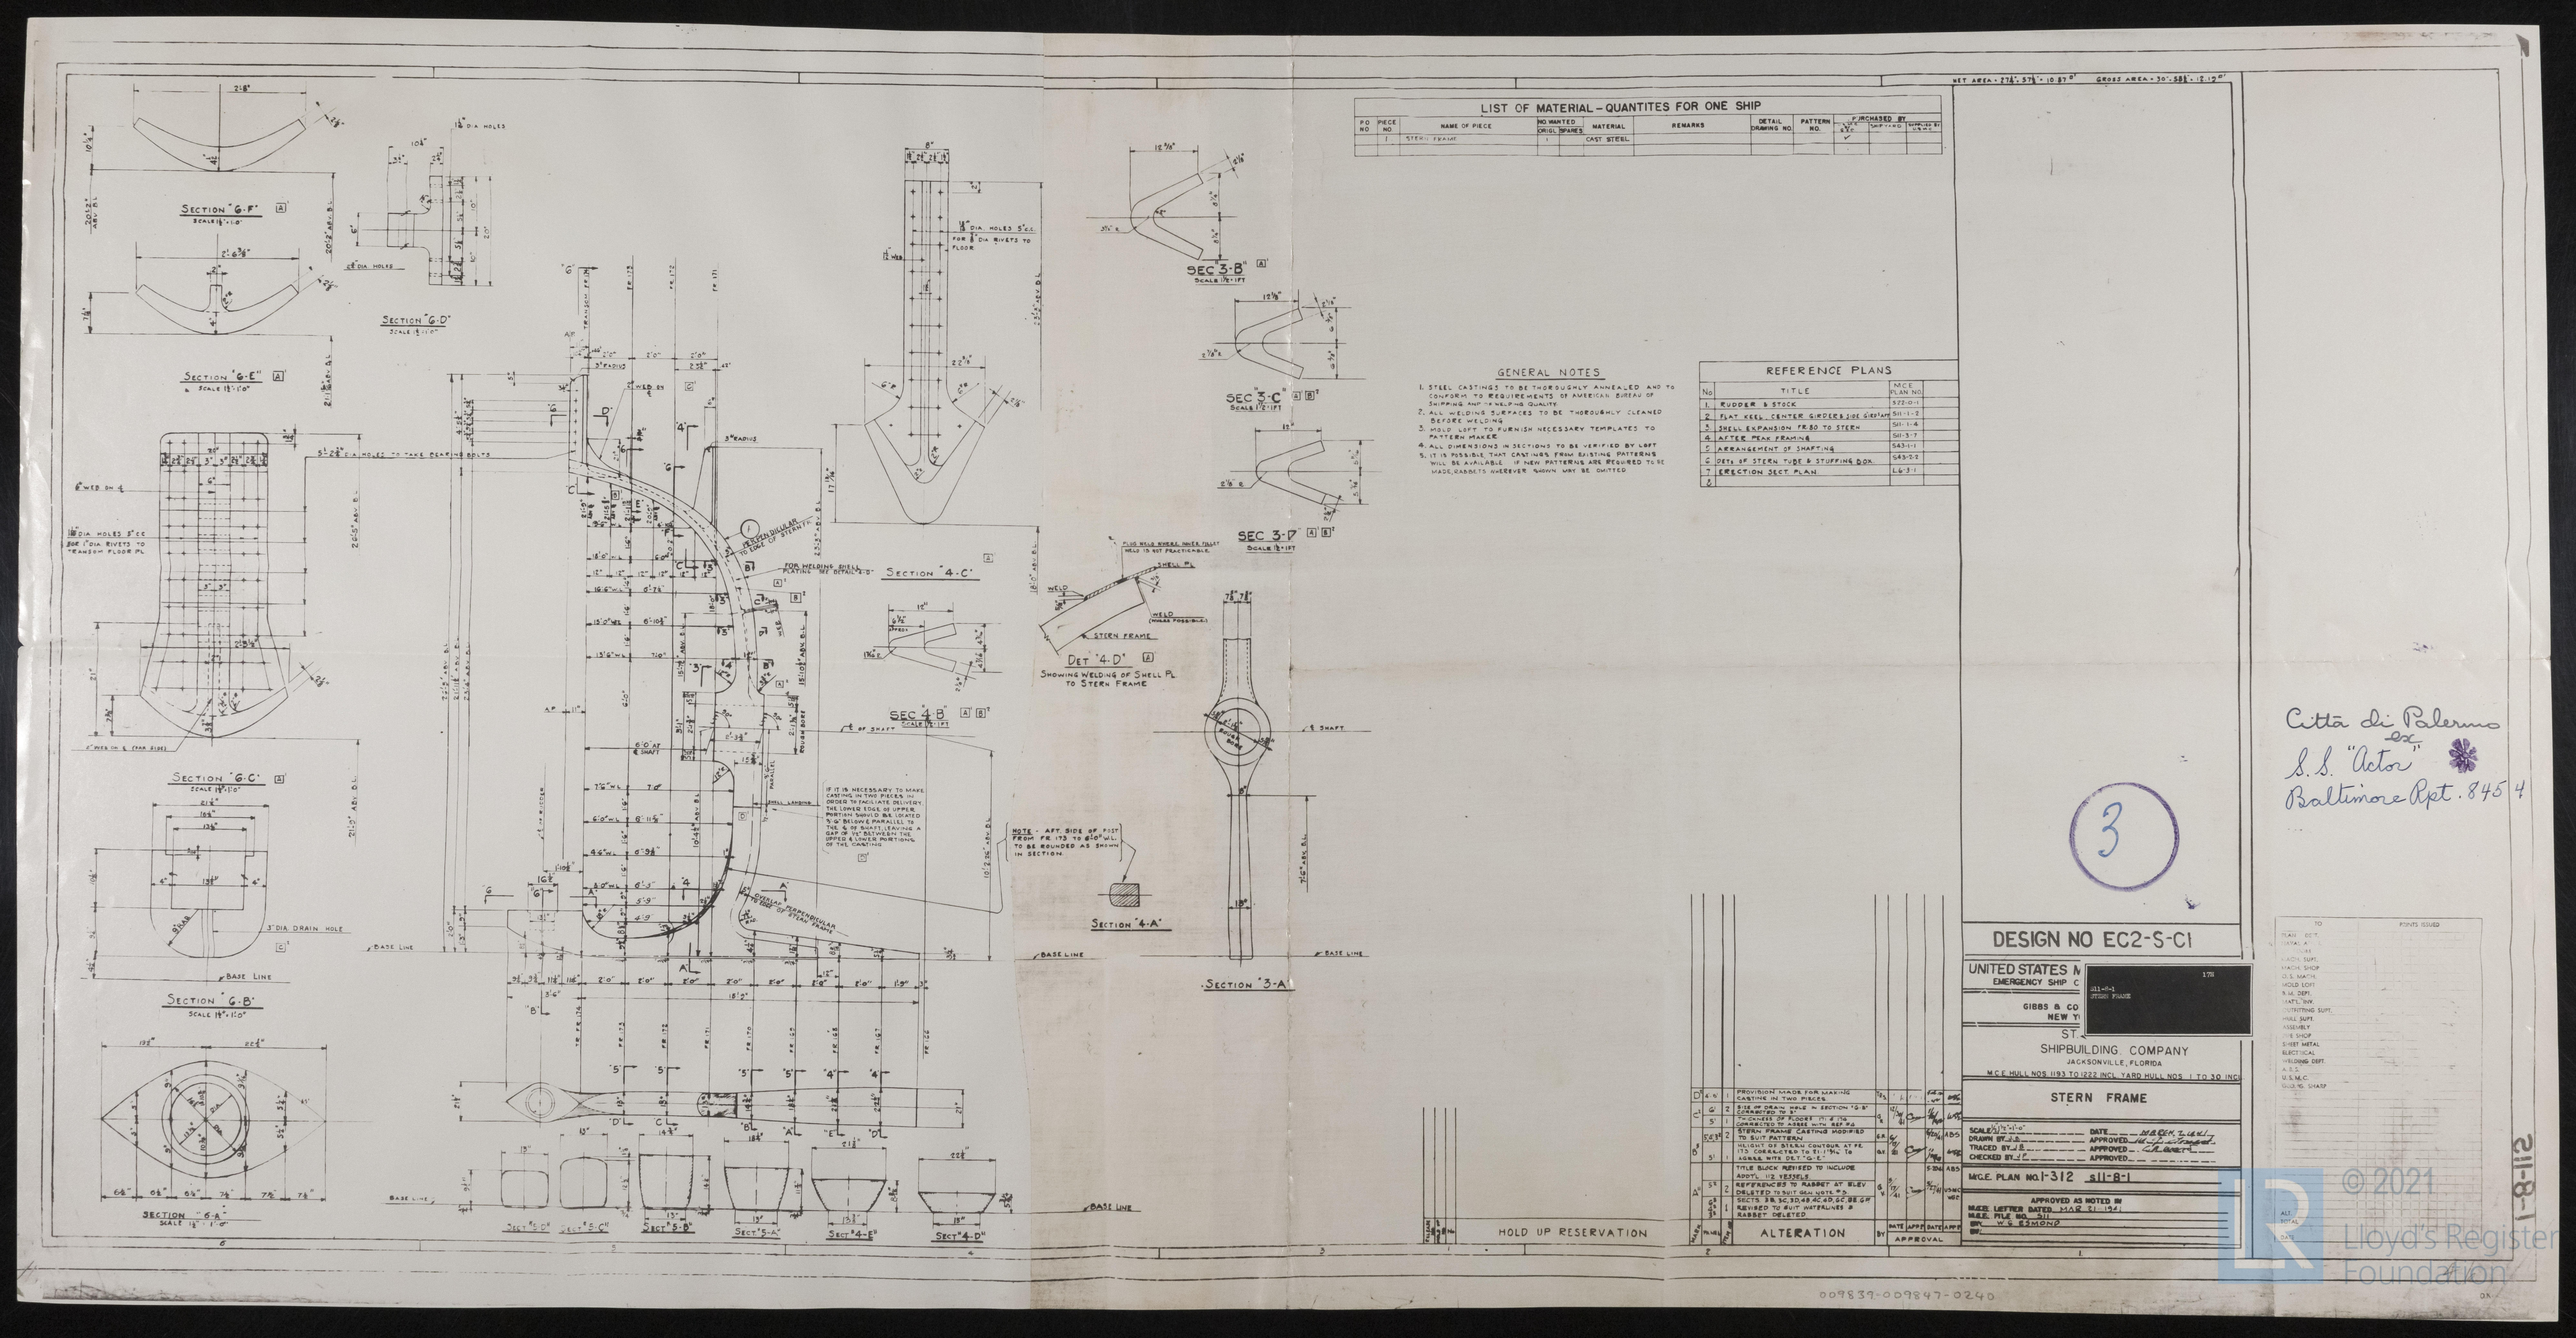

NET AREA = 27½" × 57½" × 10.87 = GROSS AREA = 30" × 58½" × 12.10"

LIST OF MATERIAL – QUANTITES FOR ONE SHIP

PO NO	PIECE NO	NAME OF PIECE	NO WANTED ORIG	NO WANTED SPARES	MATERIAL	REMARKS	DETAIL DRAWING NO.	PATTERN NO.	PURCHASED BY SHIPYARD	PURCHASED BY SHIPYARD	SUPPLIED BY U.S.M.C.
	1	STERN FRAME	1		CAST STEEL				✓		

REFERENCE PLANS

No	TITLE	M.C.E. PLAN NO.
1	RUDDER & STOCK	S72-0-1
2	FLAT KEEL, CENTER GIRDERS, SIDE GIRDERS	S11-1-2
3	SHELL EXPANSION FR 80 TO STERN	S11-1-4
4	AFTER PEAK FRAMING	S11-3-7
5	ARRANGEMENT OF SHAFTING	S43-1-1
6	DETS OF STERN TUBE & STUFFING BOX	S43-2-2
7	ERECTION SECT PLAN	L6-3-1
8		

Città di Palermo
ex
S.S. "Actor"
Baltimore Rpt. 8454

3

DESIGN NO EC2-S-C1

UNITED STATES M
EMERGENCY SHIP C

GIBBS & CO
NEW YO

ST
SHIPBUILDING COMPANY
JACKSONVILLE, FLORIDA

M.C.E. HULL NOS. 1193 TO 1222 INCL. YARD HULL NOS. 1 TO 30 INCL

STERN FRAME

SCALE 3/8"=1'-0" DATE MARCH 21, 1941
DRAWN BY J.S. APPROVED H.P. Gilpatrick
TRACED BY J.B. APPROVED Chief
CHECKED BY J.F. APPROVED

M.C.E. PLAN NO. 1-312 S11-8-1

APPROVED AS NOTED IN
M.C.E. LETTER DATED MAR 21 1941
BY W.G. ESMOND
BY

ALT.	APPR.	DATE

TO	PRINTS ISSUED
PLAN DEPT.	
LAYOUT A	
" B	
" C	
MACH. SHOP	
O.S. MACH.	
MOLD LOFT	
N.M. DEPT.	
PATT. SHOP	
OUTFITTING SUPT.	
HULL SUPT.	
ASSEMBLY	
P.E. SHOP	
SHEET METAL	
ELECTRICAL	
WELDING DEPT.	
A.S.E.	
U.S.M.C.	
GUARDS SHARP	

211-8-1

© 2021 Lloyd's Register Foundation