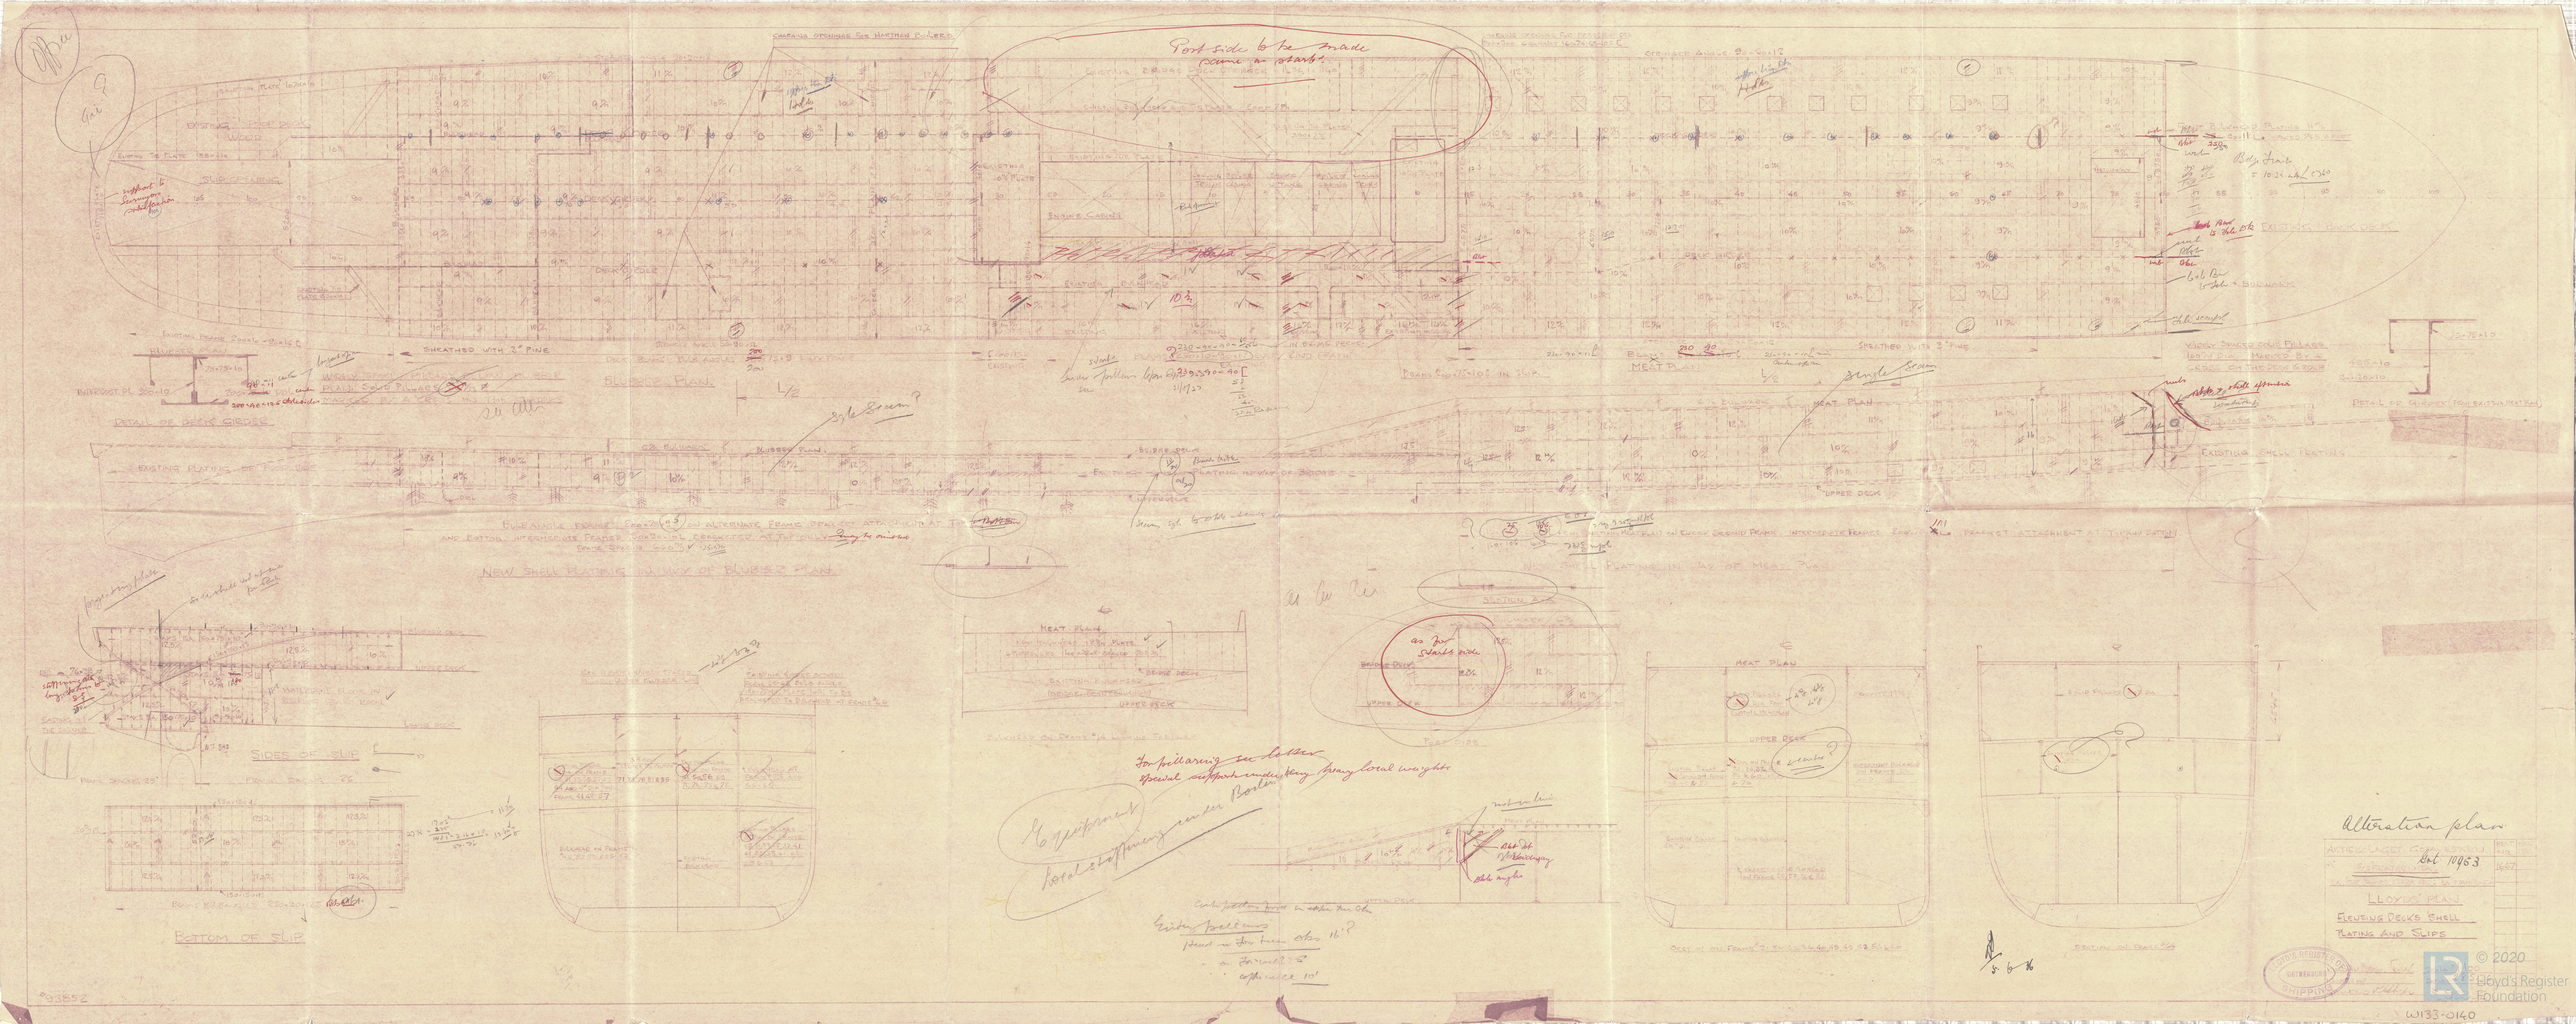
Port side to be made same as Starb'd
SHEATHED WITH 3" PINE
NEW SHELL PLATING IN WAY OF BILGE PLAN
SIDES OF SLIP
BOTTOM OF SLIP
Alteration plan
LLOYD'S PLAN
ELEVEN DECKS SHELL
PLATING AND SLIPS
© 2020 Lloyd's Register Foundation
W133-0140