LLOYDS REGISTER OF SHIPPING
Ser. 25928

S/S 292

BALANCED REACTION RUDDER

L x D = 9578 SPEED 10 KNOTS

LLOYDS REQUIREMENTS AND SURVEY.

SCALE :- 1/2" = ONE FOOT

HOLES IN STERN FRAME DRILLED 1 5/16" DIAM. TO TAKE 1 1/4" RIVETS, SPACED 6 1/4" APART CENTRE TO CENTRE.

DETAILS OF TILLER

RADIUS 4'-4" ARM 7 1/2" . 4"

BOSS 7" . 12 1/2" CHAINS 1" DIAM

RODS 1 1/4" DIAM.

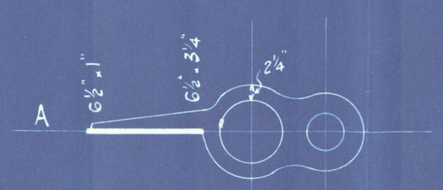

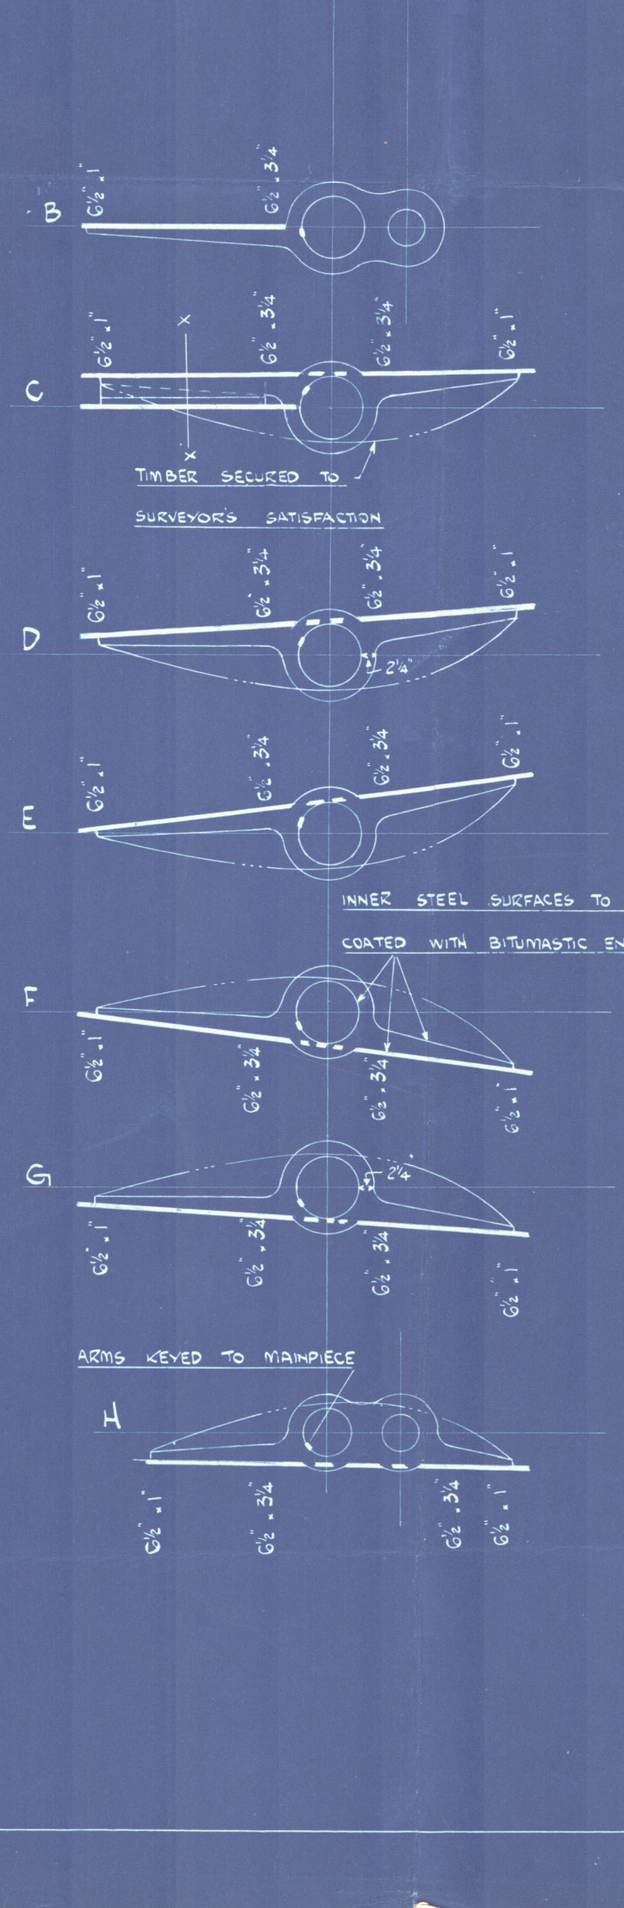

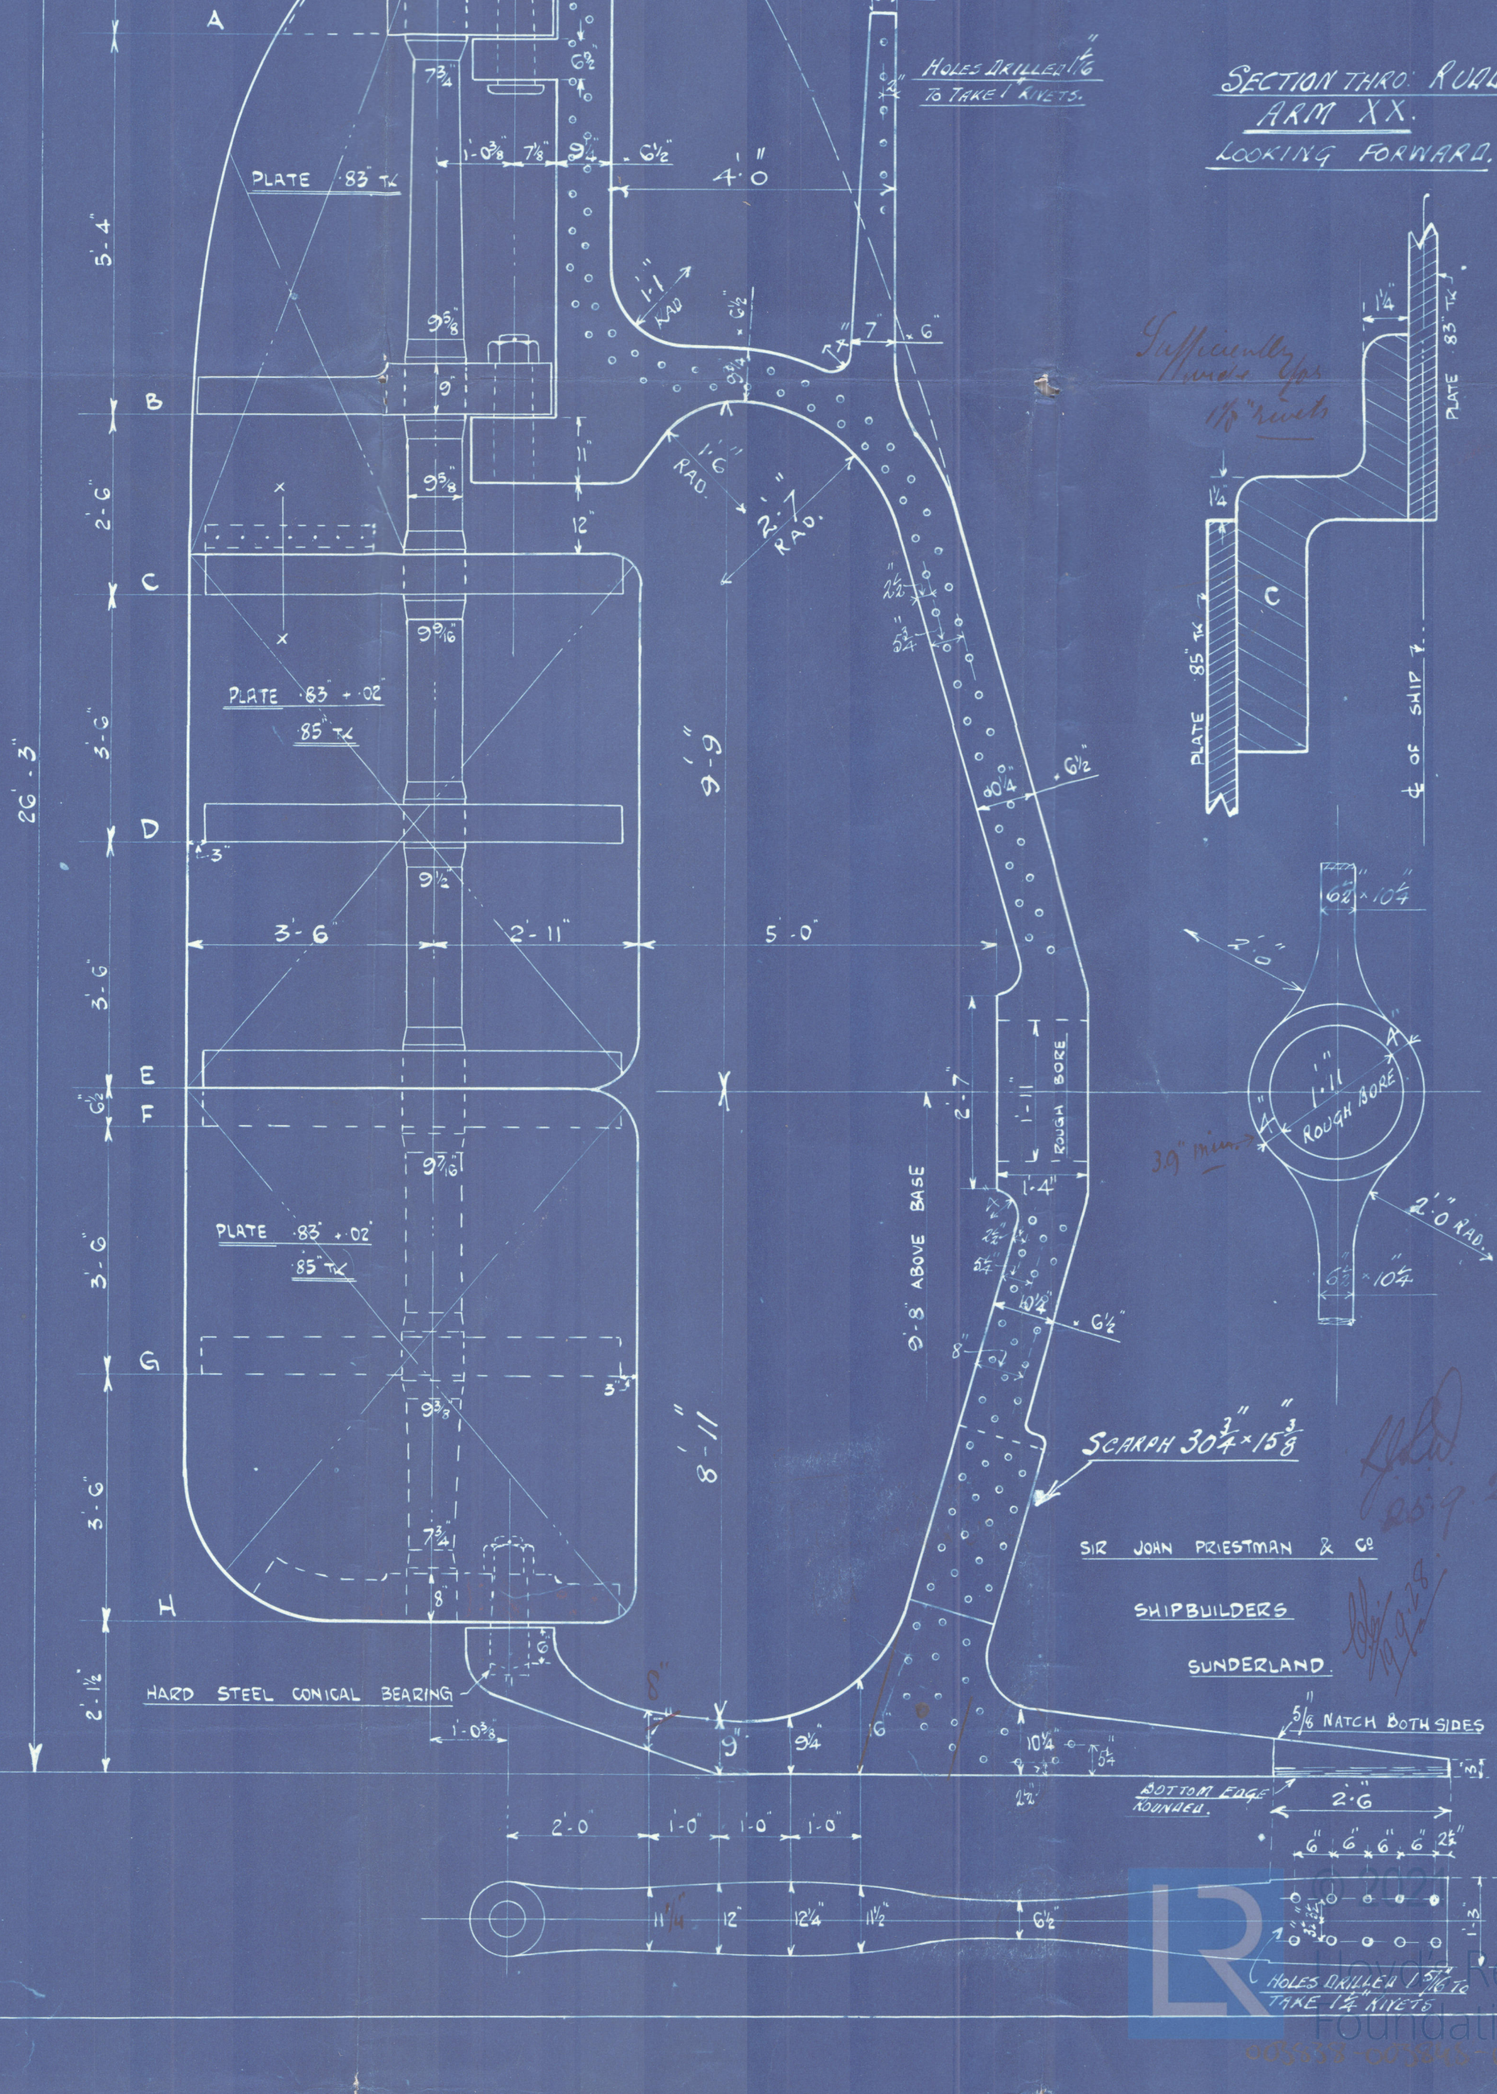

SUNDERLAND.

SIR T. PRIESTMAN & CO.

S. S. No. 292-3-4.

BALANCED RUDDER

& STERNFRAME.

292. "Knight of the Cross."
" " " Jalapadma "
Sld. 30027
293. "Knight of the Rose"
294 S.S. "Knight of the Realm"

SUNDERLAND RPT. NO. 30246

Jalapadma "

W.S. 386

PLANS TRANSFERRED
TO SISTER VESSEL
Talia

003838-003845-0191

© 2021
Lloyd's Register
Foundation