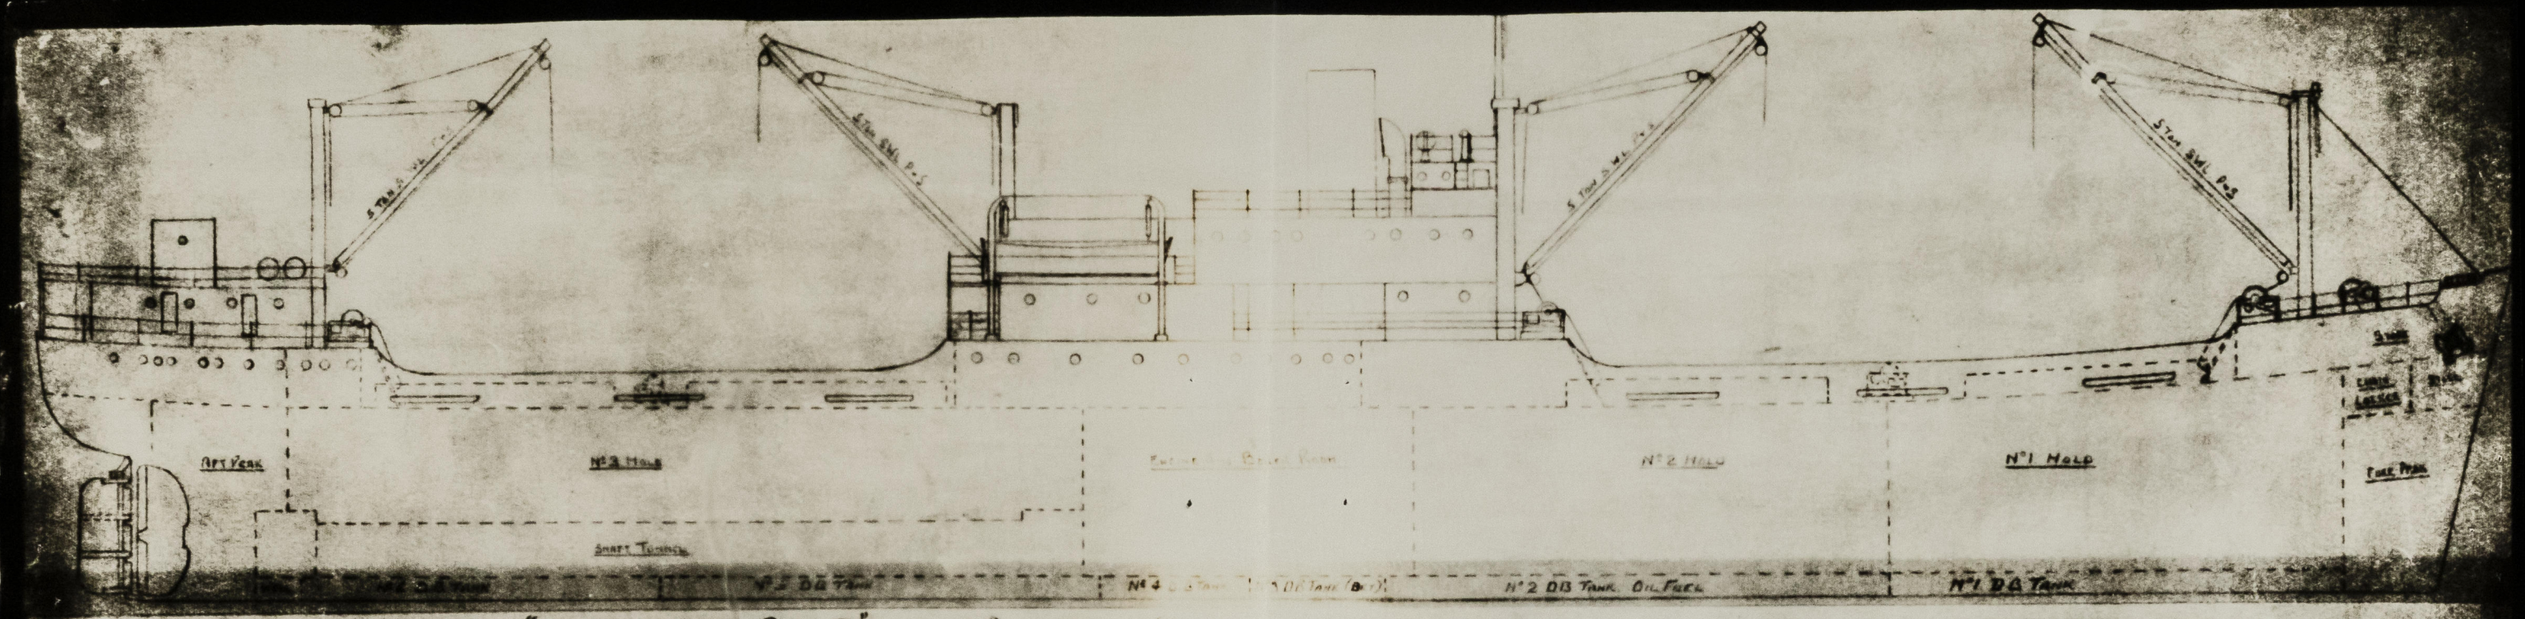

S.S. "MANDARIN STAR"
EX
S.S. KOORALYA

GENERAL ARRANGEMENT

SCALE 1/8" = 1 FOOT

THE THETA SHIPPING CO LTD.
HONG KONG
1.3.60

PROF. DECEMOUSE, TOK

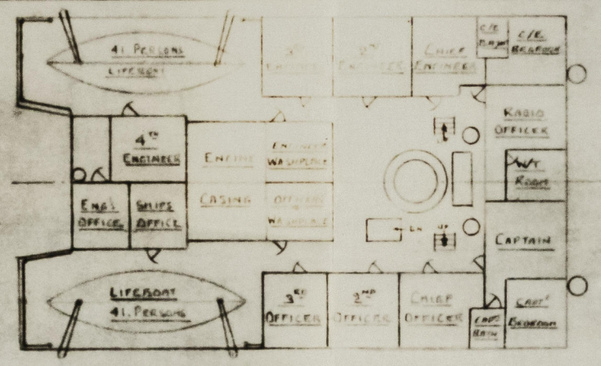

BOAT DECK

LENG. OVERALL	328'-0"
LENGTH B.P.	315'-6"
BREADTH MOULDED	46'-6"
DEPTH MOULDED	25'-2"

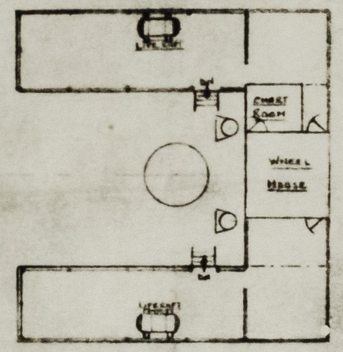

NAVIGATION BRIDGE

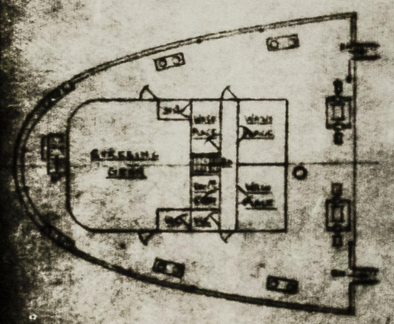

POOP DECK

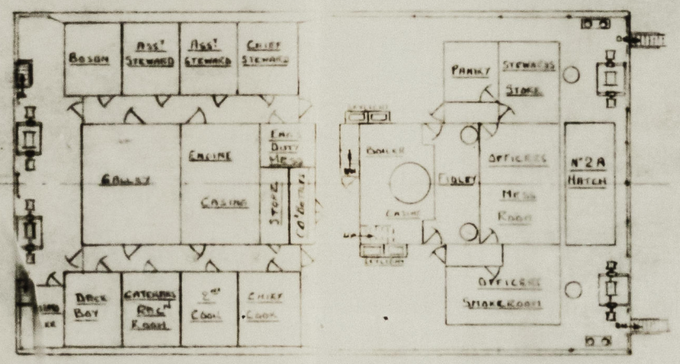

BRIDGE DECK

Recd. with letter
HK. dated 30/5/64.

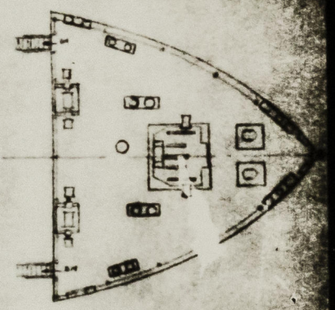

FORECASTLE DECK

DETAILS REASONABLY ACCURATE BUT NOT GUARANTEED

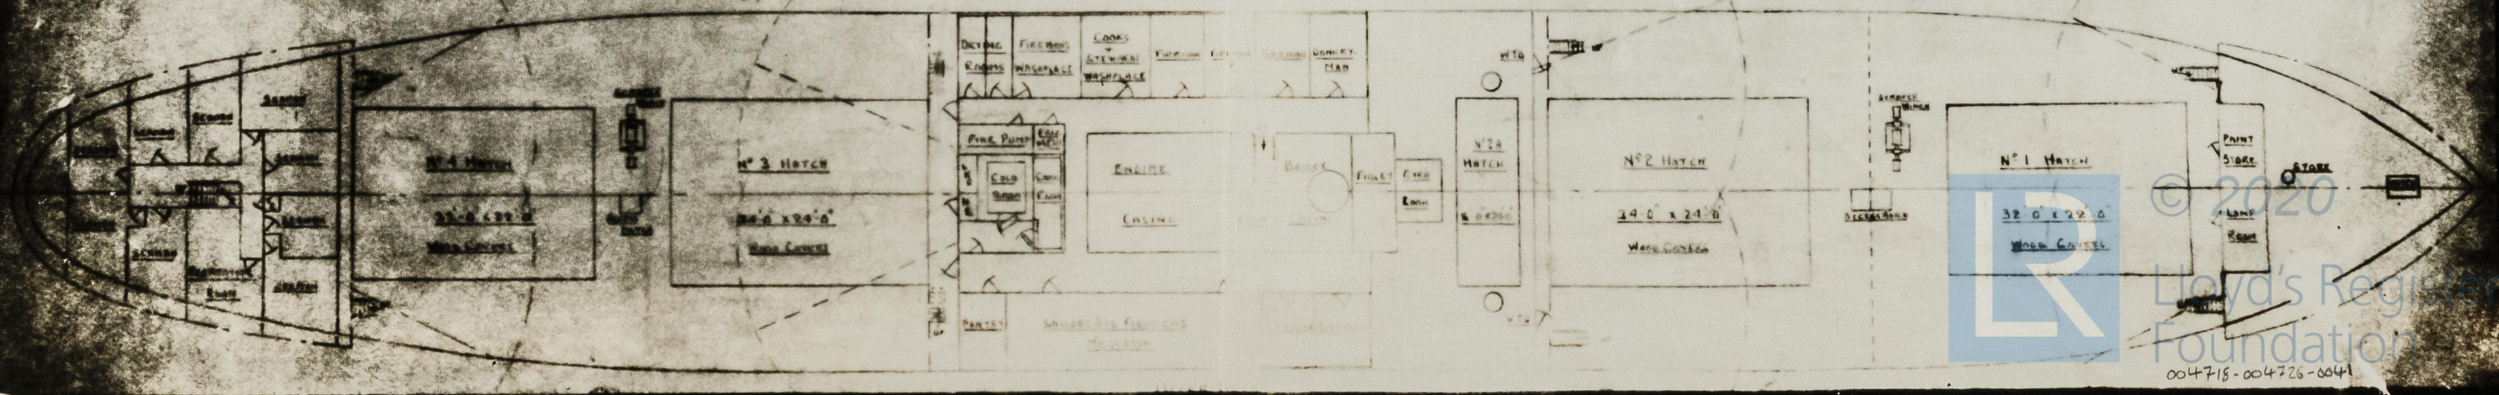

© 2020
Lloyd's Register Foundation
004718-004726-0041