# SHIP Nº 481.

# PROFILE & DECKS.

SCALE ¼" = 1 FOOT.
RIVER & ESTUARY TANKER
DIMENSIONS
LENGTH OVERALL – 171'-4" LENGTH B.P. – 162'-0"
BREADTH MOULDED – 33'-0" DEPTH MOULDED – 10'-6" (R.Q. DECK 1'-6")
TO LLOYD'S CLASS 🜁 + 'OIL TANKER, F.P. ABOVE 150°F.
FOR SERVICE ON THE RIVER THAMES & TO COLCHESTER'
MOT & PLA REQUIREMENTS TO BE THE RESPONSIBILITY OF THE BUILDERS

ALL SCANTLINGS SPECIFIED BY OWNERS.

PLANS SUBMITTED SEPARATELY
STRUCTURAL SECTIONS
BOTTOM FABRICATION
FRAMING PLANS
SHELL PLAN
W.T. & O.T. BULKHEADS
ENGINE CASING & DECKHOUSES

NOTES – MASTS, WINDLASS, CAPSTAN, STEERING GEAR, DECKHOUSES SUPPORTED TO SURVEYORS' SATISFACTION.

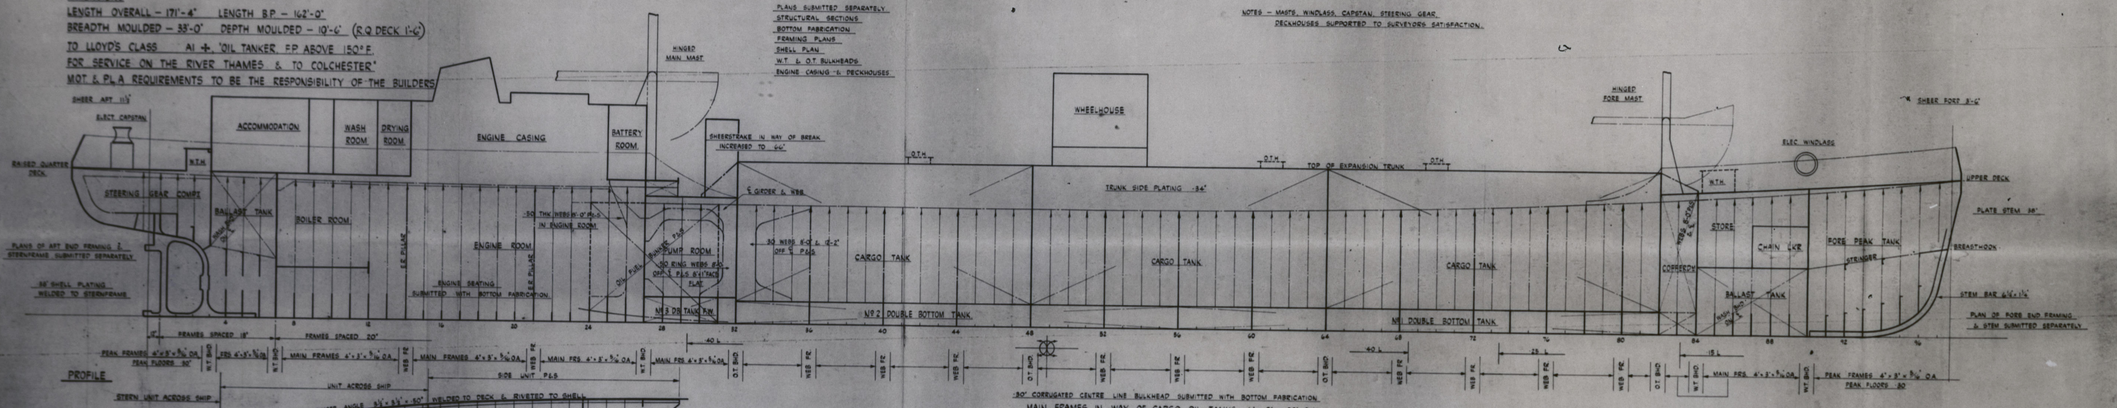


MAIN FRAMES IN WAY OF CARGO OIL TANKS 6" x 3" x 32" O.A.
NEB. FRS. LAPPED 1½" & WELDED.

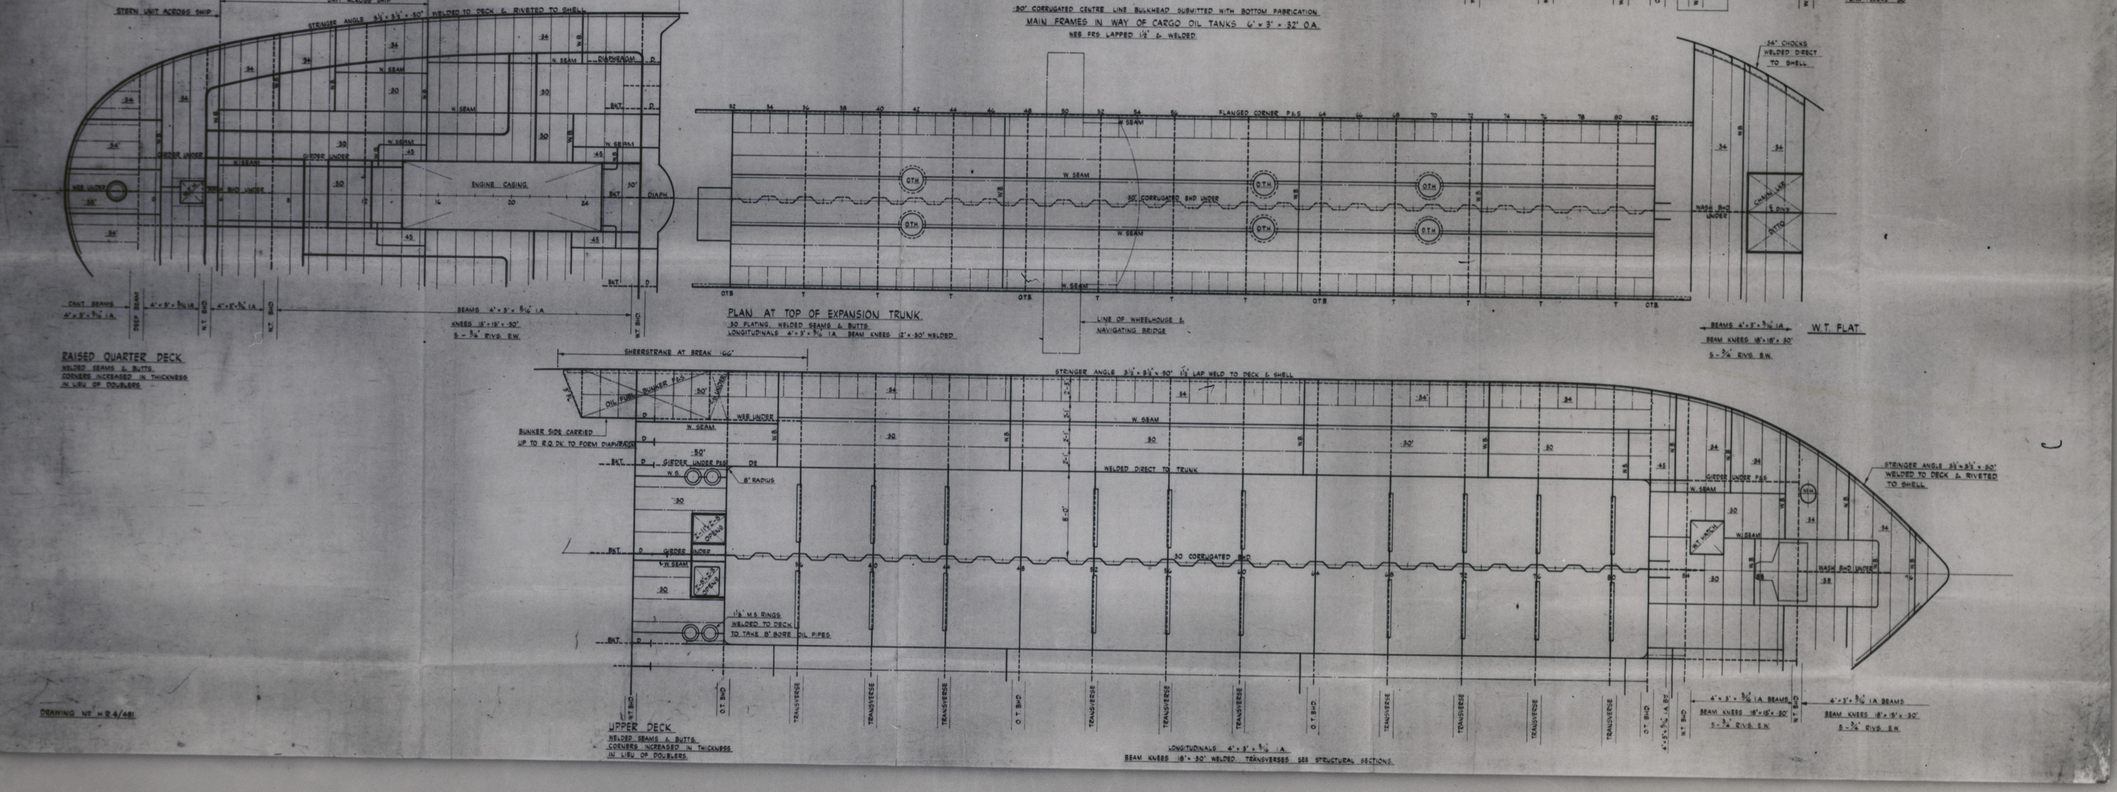


DRAWING Nº H R 4/481

© 2021
Lloyd's Register Foundation