TWIN SCREW STEAMER

"GOVERNOR MACLEAN"

SHELL EXPANSION PLAN
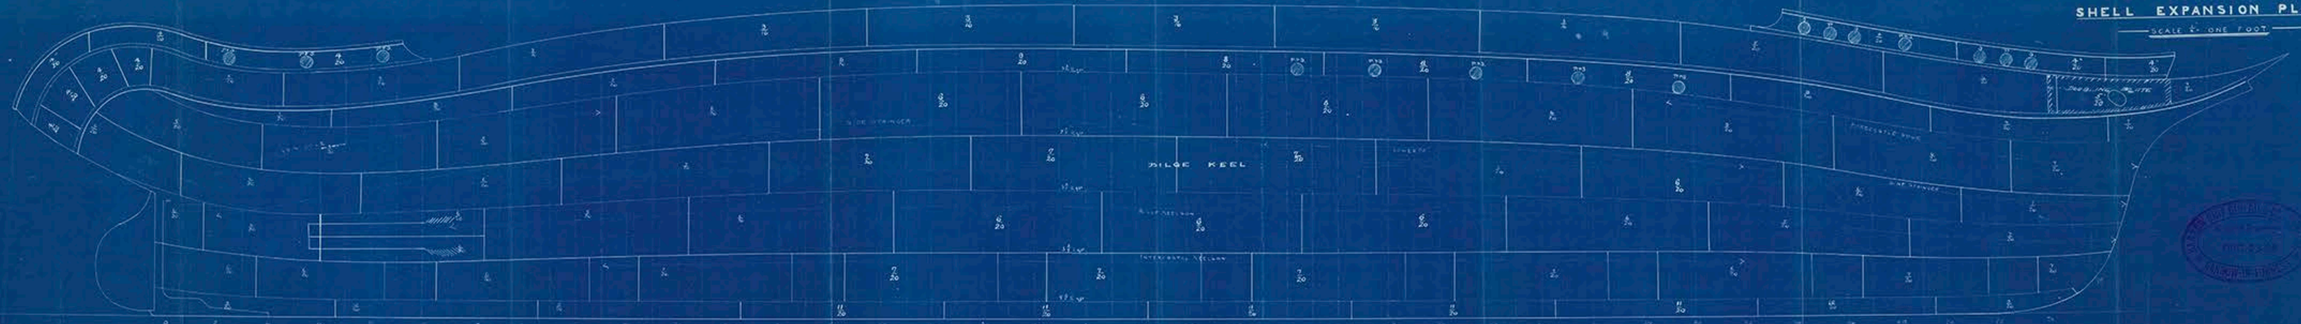
SCALE ½" ONE FOOT