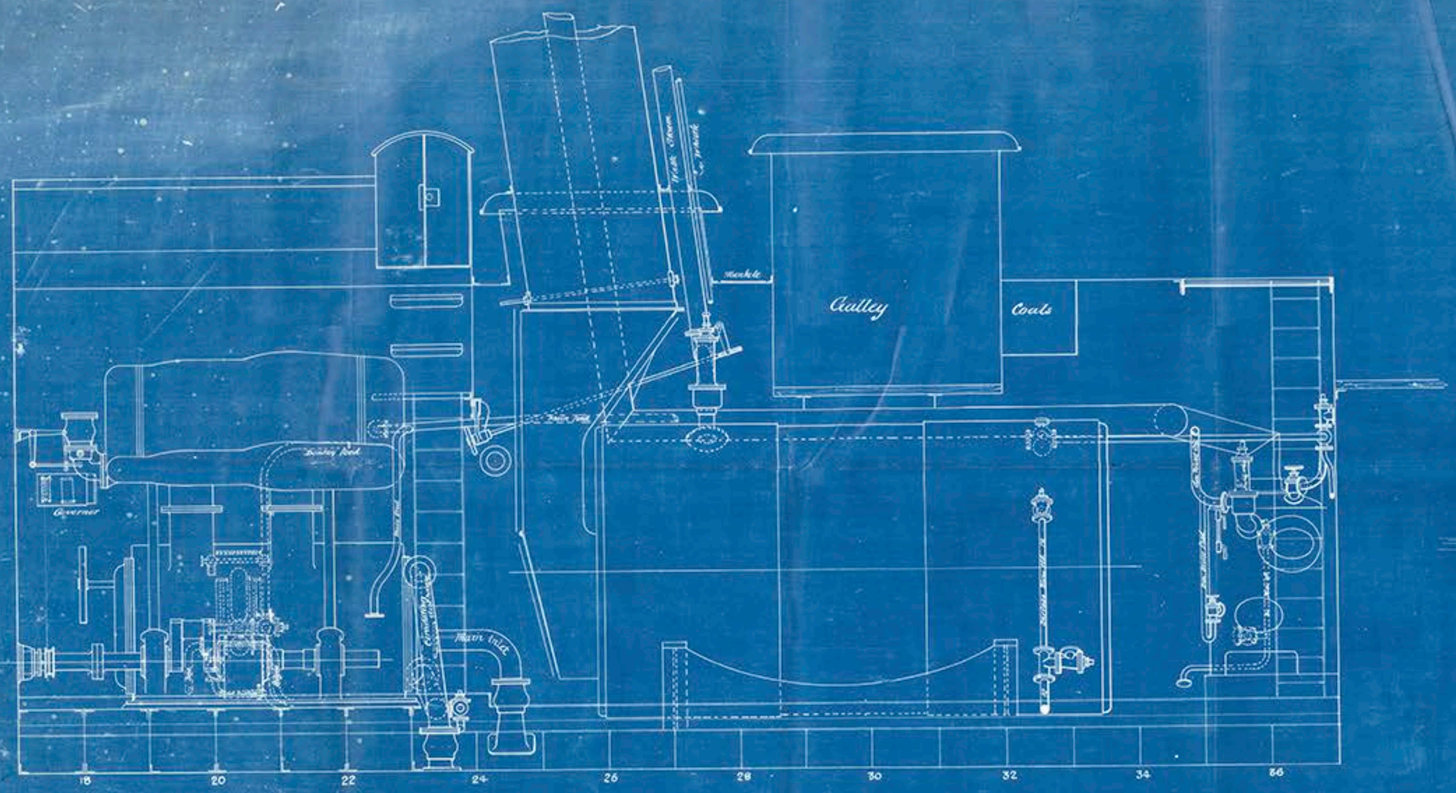


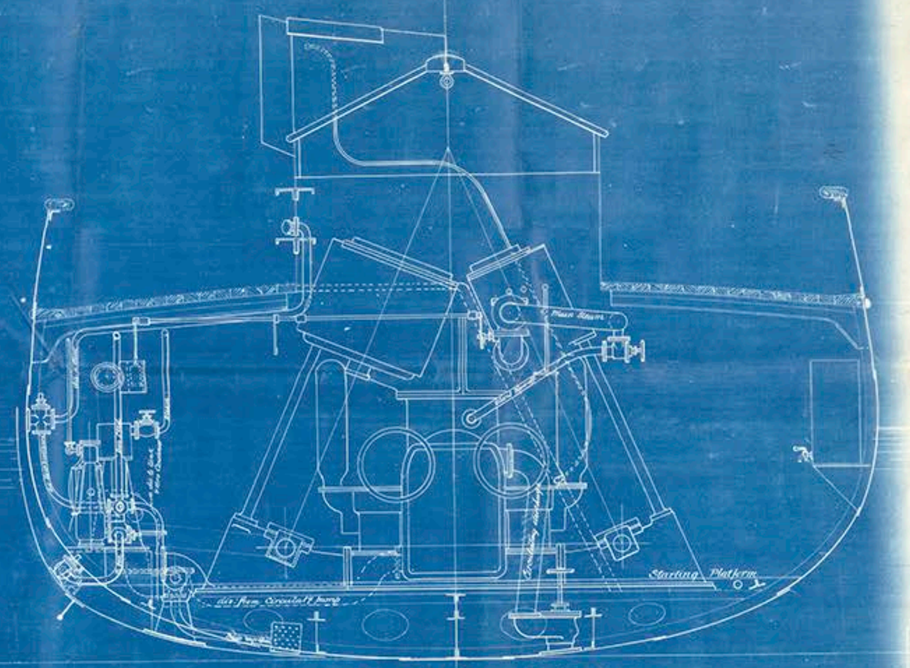


FRAME 19 LOOKING FOR'D

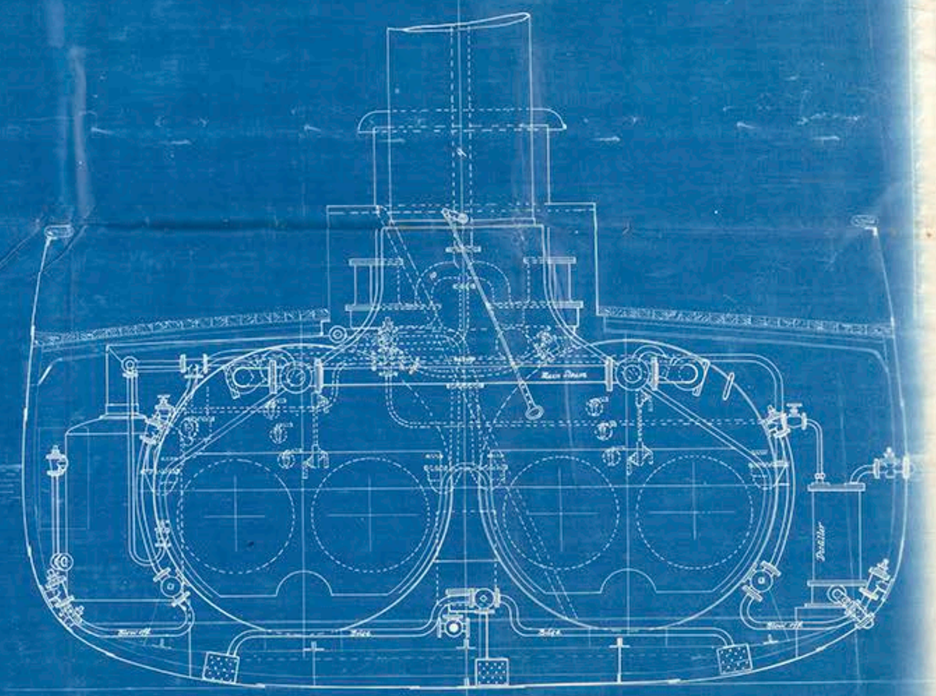

FRAME 33 LOOKING FOR'D

BARROW SHIP BUILDING CO., LIMITED
ENGINE DEPARTMENT
Reg. No. 535
30 DEC 05
BARROW-IN-FURNESS

# PIPE ARRANGEMENT

SCALE: ½ TO A FOOT

№ 150

© 2018 Lloyd's Register Foundation