Midship Section

S. S No. 1.

165 x 24 - 6 x 13 - 0 Hold

Quarter Deck 76 ft long from Stern Post x 4 ft high

Enclosed Bridge House 18 ft long x 7 ft High

Topgallant Forecastle (31) feet long

24 · 34	=	½ Girth
12 · 25	=	½ Breadth
14 · 38	=	Whole Depth
50 · 97	=	1st Number
163 · 9	=	Length
4 5 8 7 3		
1 5 2 9 1		
3 0 5 8 2		
5 0 9 7		
8 3 5 3 · 9 8 3	=	2nd Number
8 3 5 · 3 9		
9 1 8 9 · 3 7 3	=	Equipment Number

Depths to Length 11 · 5

Breadths -do- 6 · 6

Scale ½ Inch = one foot

Water Ballast Bottom in After Hold & under Engines

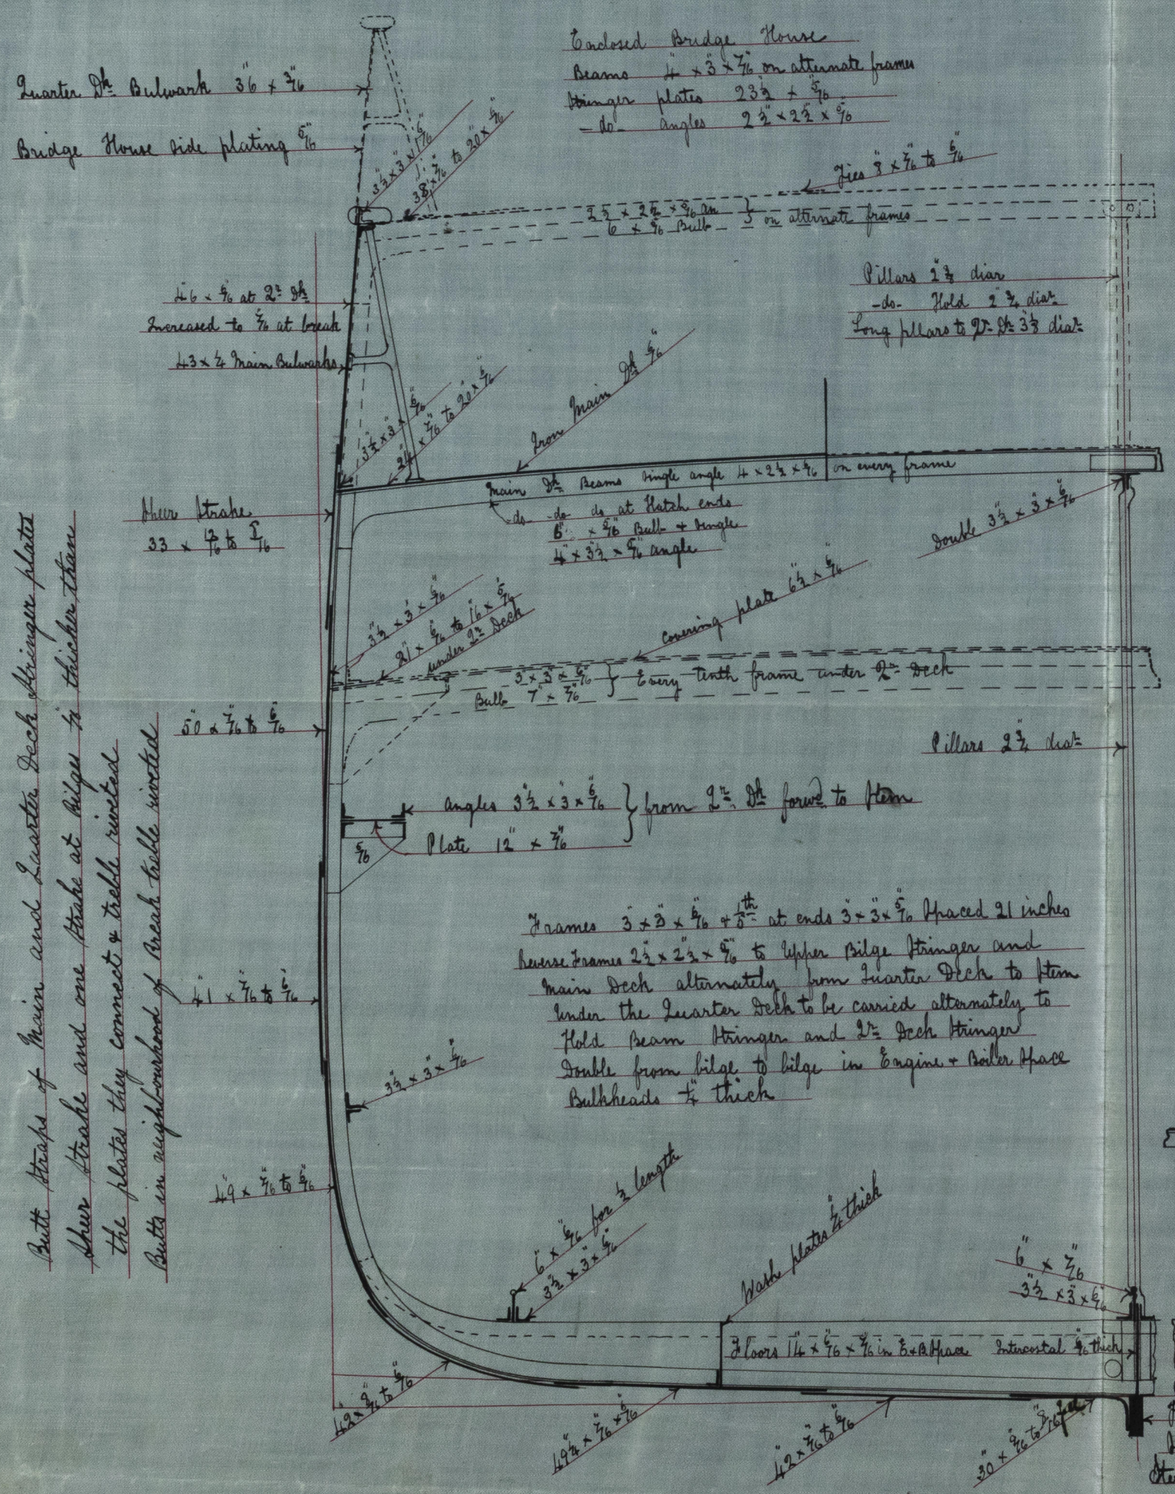

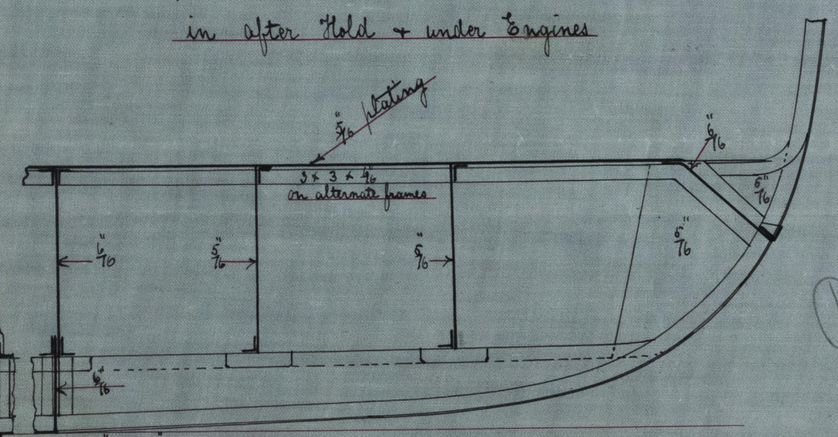

S.S. "ELFRIDA"

Glasgow Report No. 5284.

Campbell & Company.
Albatsinch Shipyard.
near Paisley.

© 2021 Lloyd's Register Foundation

GLS187A-0015