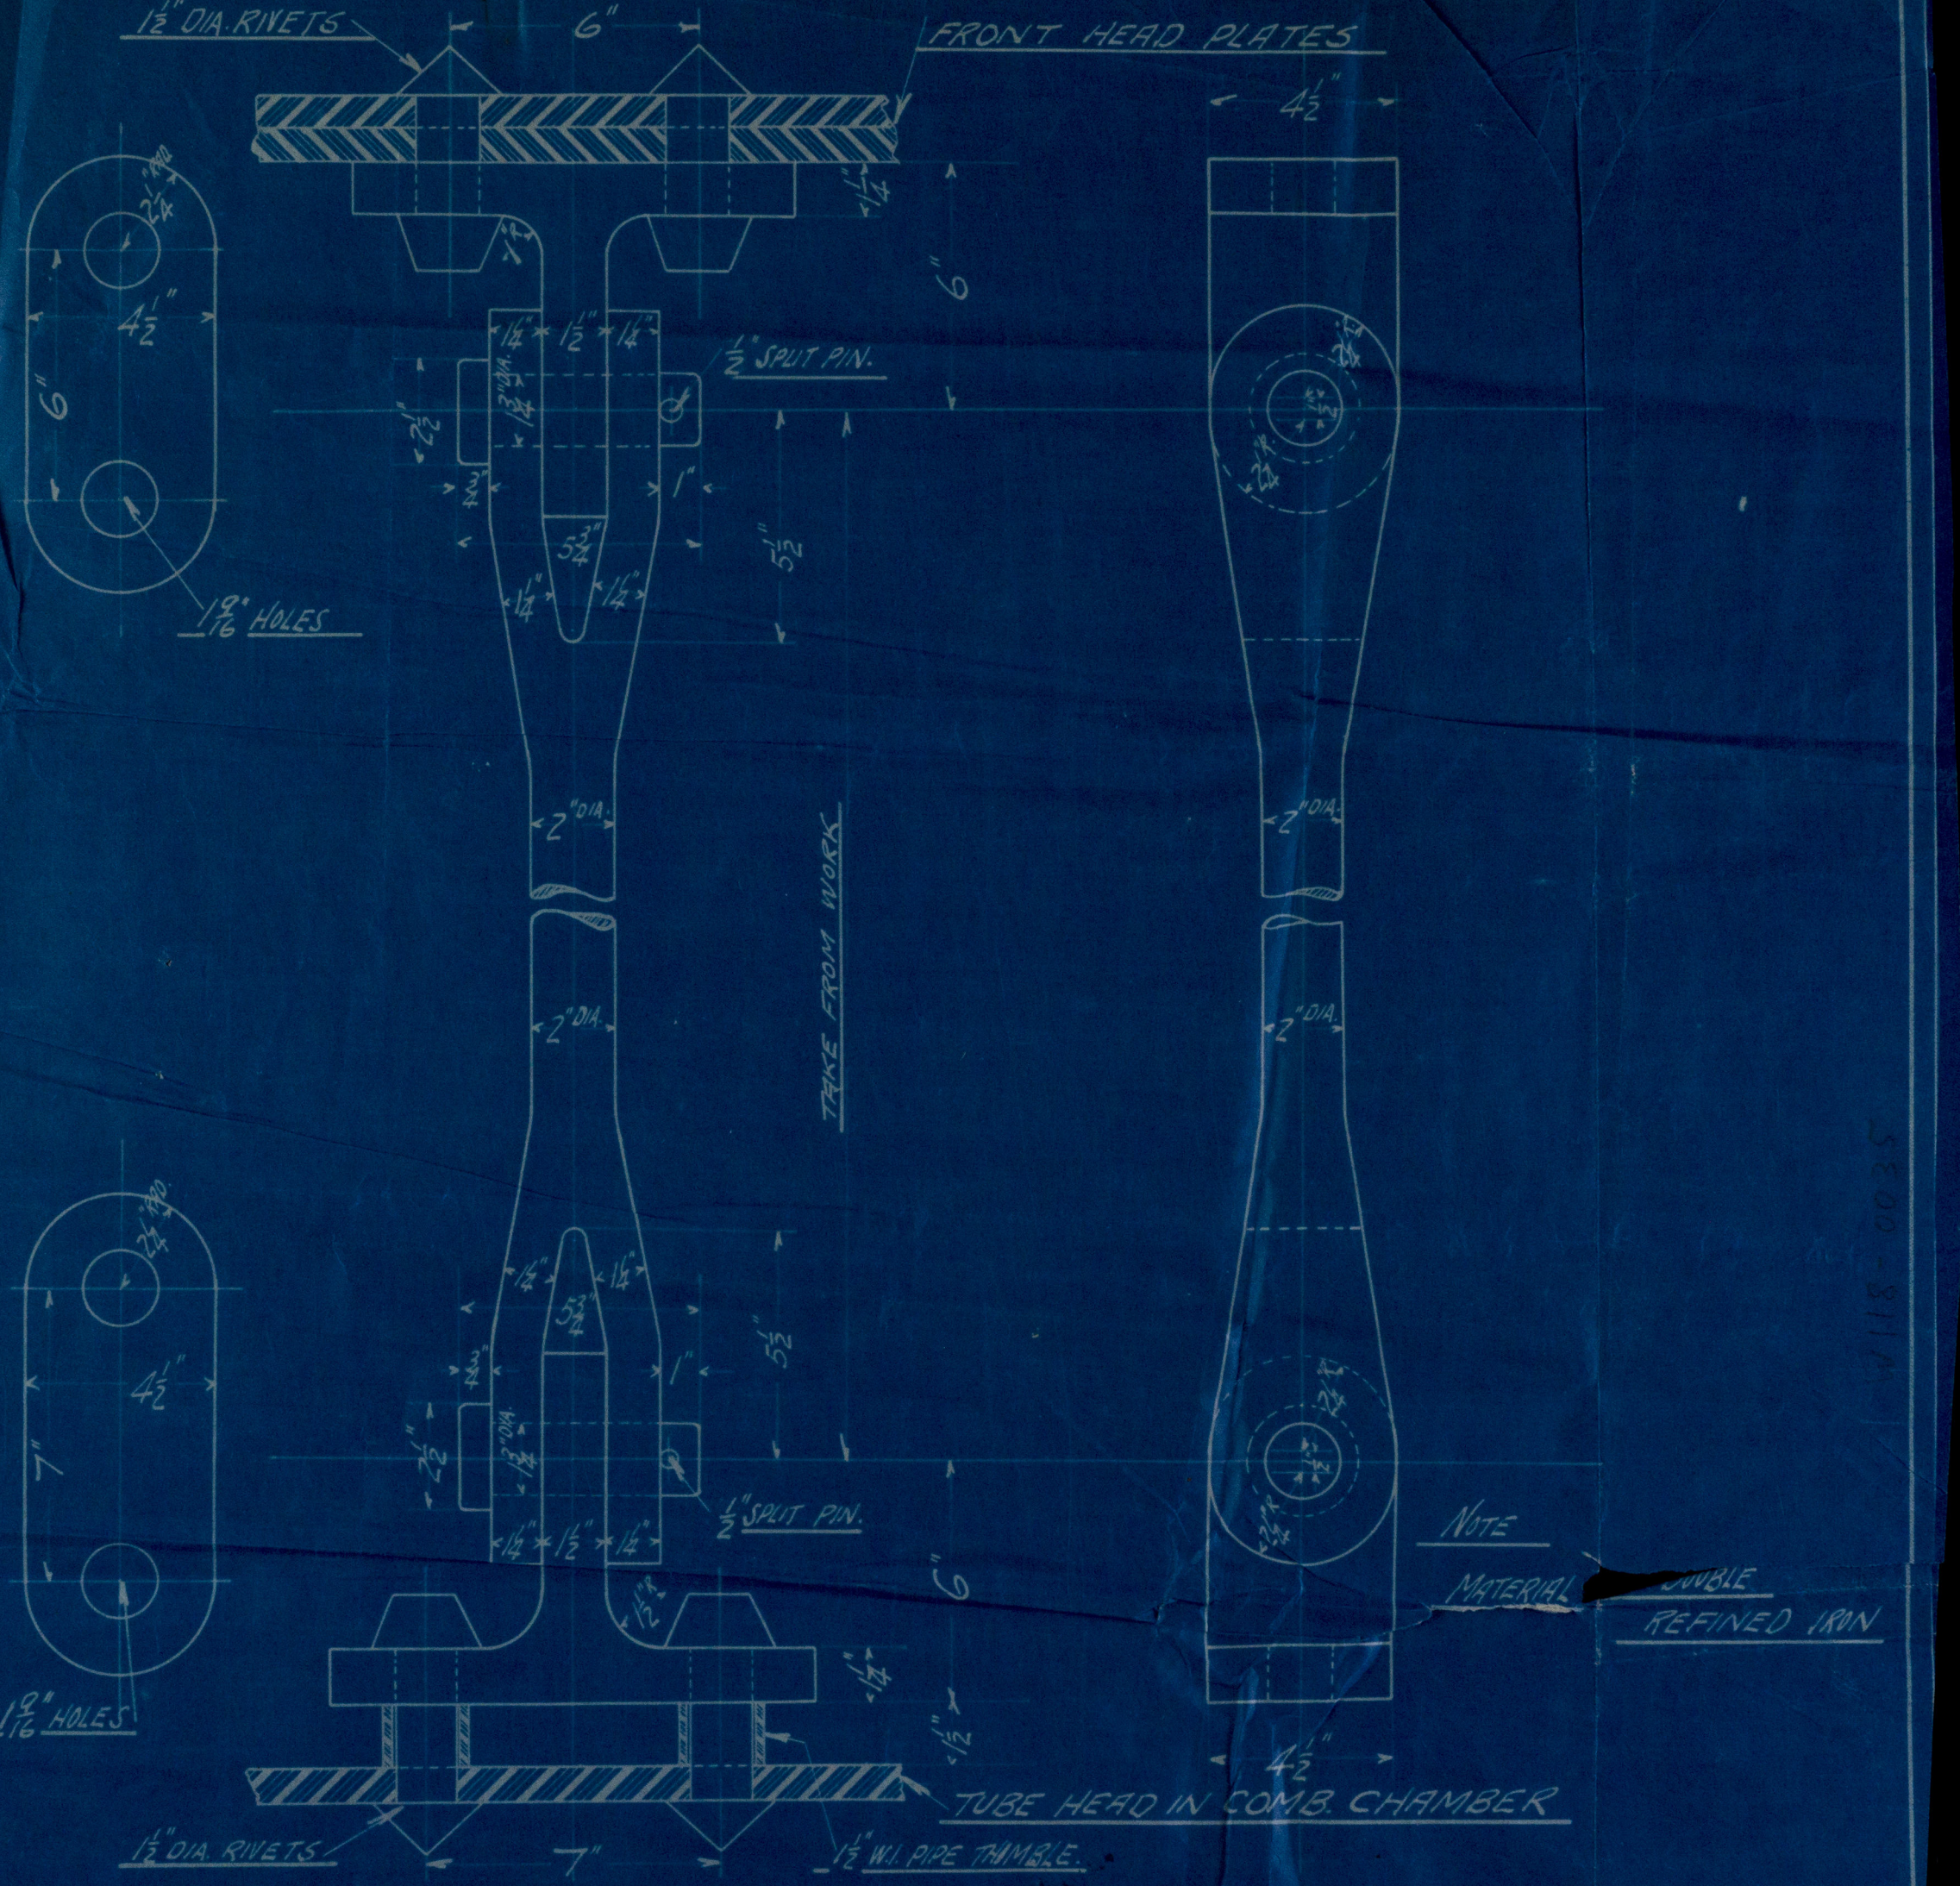

NOTE

MATERIAL [redacted] DOUBLE REFINED IRON

No. OFF	FOR	MATERIAL	PATT. No.	CHARGE TO	REMARKS	DATE
6	TEXAS Co #2	SEE NOTE		BOILER # 291		FEB-18-1916
6	TEXAS Co #2	SEE NOTE		BOILER # 290		FEB-18-1916
6	TEXAS Co #2	SEE NOTE		BOILER # 289		FEB-18-1916
6	TEXAS Co #1	SEE NOTE		BOILER # 288		FEB-18-1916
6	TEXAS Co #1	SEE NOTE		BOILER # 287		FEB-18-1916
6	TEXAS Co #1	SEE NOTE		BOILER # 286		FEB-18-1916

DETAIL OF 2" DIA. CROWFOOT STAY.

SCALE 3" = 1 FOOT DATE FEB. 18-1916

ENGINEERING DEPARTMENT
STATEN ISLAND SHIPBUILDING CO.
PORT RICHMOND, N. Y.

EXAMINED 3-1-16 APPROVED 2-23-16

3932-D.