# BOILERS

# No. 624

SCALE 1" = ONE FOOT.

2 OFF.

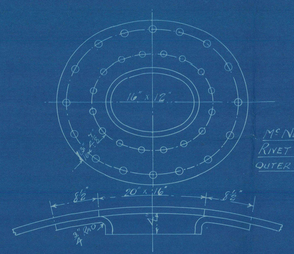

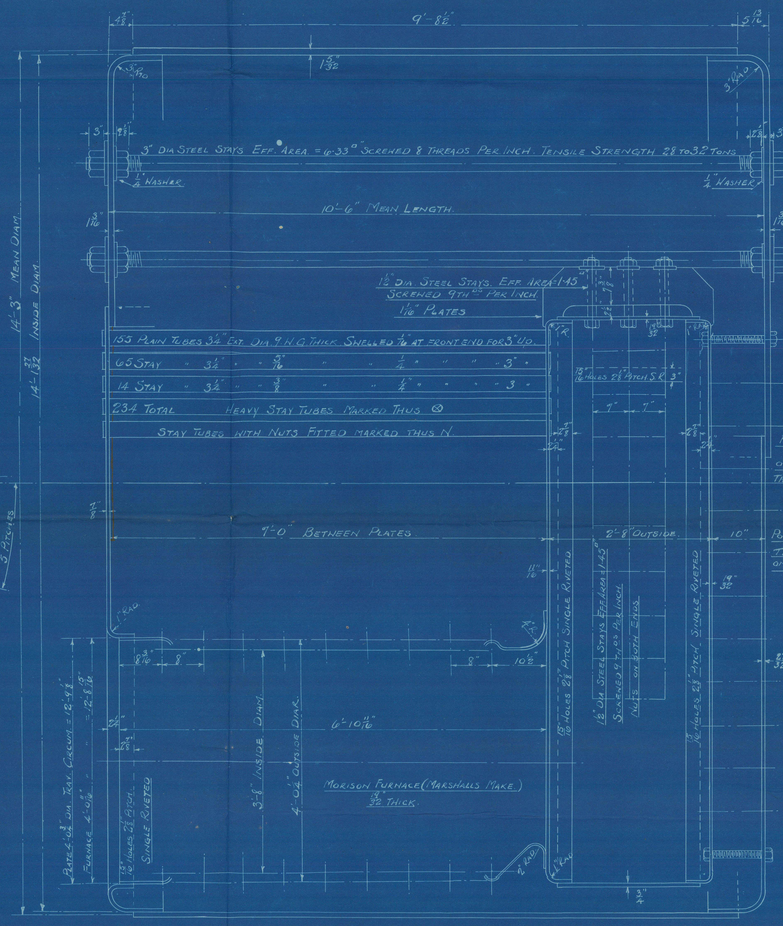


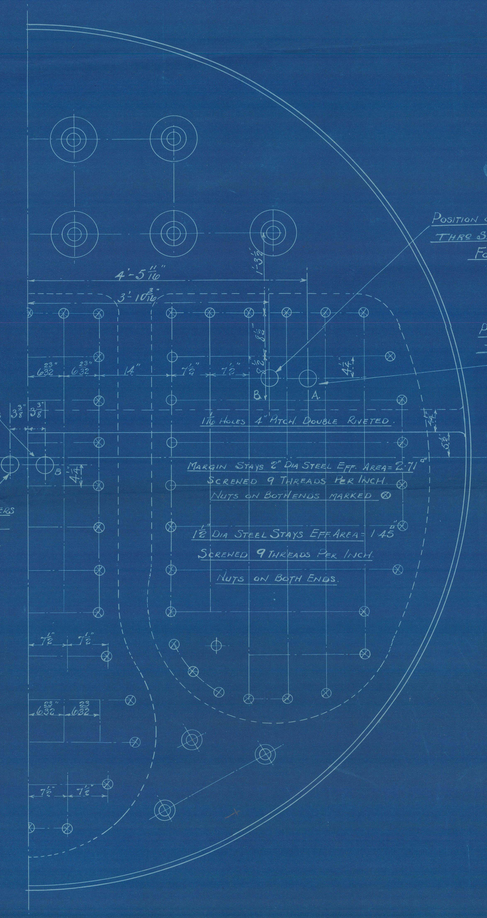


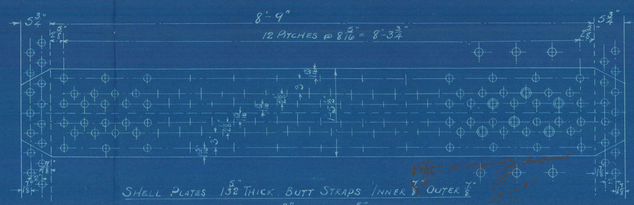


| HEATING SURFACE | SQ. FT. |
|---|---|
| TUBES | 1342 |
| FURNACES | 134 |
| COMBUSTION CHAMBERS | 324 |
| TOTAL | 1800 |

GRATE SURFACE @ 6'0" BARS = 66 ft.

SHELL PLATES BUTT STRAPS & GIRDERS TO BE 28 TO 32 TONS TENSILE.
STEEL THROUGHOUT. EXCEPT TUBES WHICH ARE OF IRON.
ALL HOLES DRILLED IN PLACE.
TO PASS LLOYDS SURVEY FOR 180 LBS WORKING PRESSURE

WM SIMONS & CO LTD
LONDON WORKS
RENFREW.

Lloyd's Register Foundation

Wm Simons & Co Lim 624

S E Main Boilers

W.P. 180 lbs

for admiralty Tugs

"Racia" class.

Mark on Boilers.

No 14387.
Lloyds Test
360 lbs.
H.C. 31-7-18

GLASGOW REPORT No. 39816

Tug "Jaunty"

LONDON
LLOYD'S REGISTER OF SHIPPING
RECEIVED
9 OCT 1917

RETAIN

© 2021
Lloyd's Register
Foundation

W209 0136