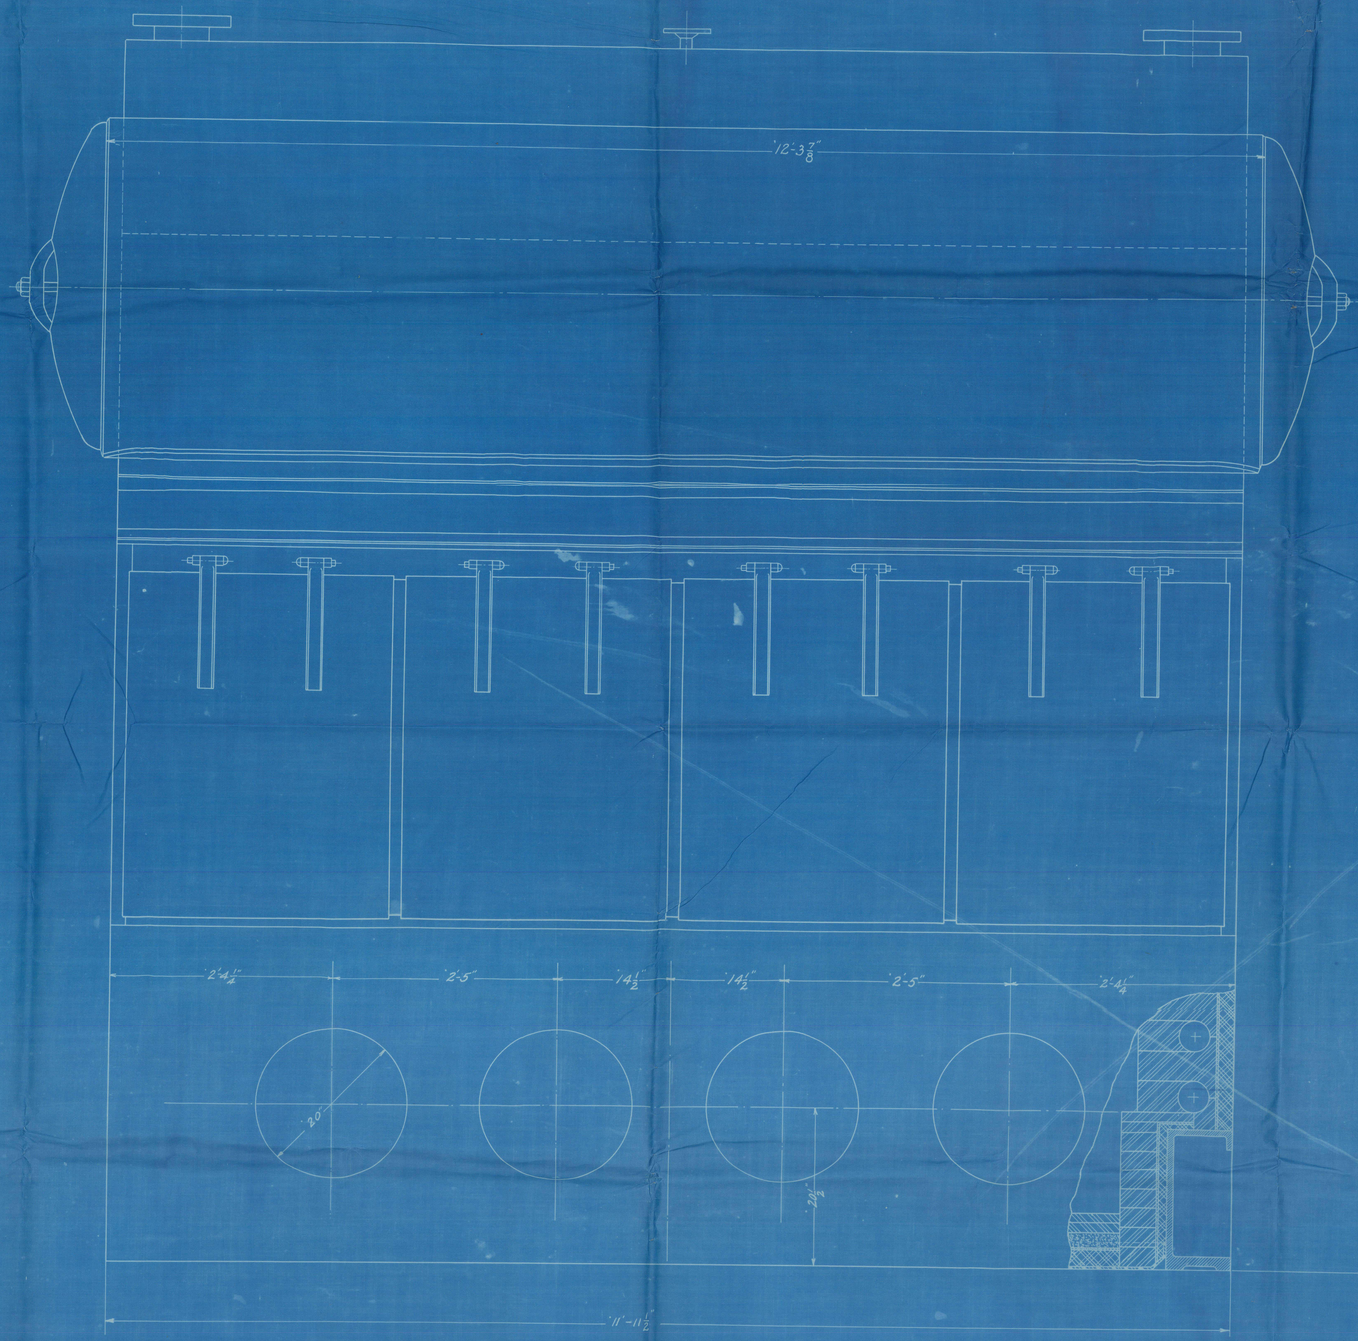

THIS DRAWING IS THE PROPERTY OF THE BABCOCK & WILCOX CO. NEW YORK

MARINE TYPE BOILER PATENTED

FRONT VIEW

30/32 - 12 - (4-23) - 10-0

SCALE 1 1/2" = 1 FT. DATE JULY 21, 1916.

SHEET	JOB
M.L. 100676	M 8.326

F.B. B.P. 7-31-16.

PRINTED FOR FILE: X

AUG 14 1916 NEW YORK

© 2021 Lloyd's Register Foundation

Main boilers
Moore & Scott Hull No 111
S. T. & R. pl. No 2550

S/S "Frederic R. Kellogg"

© 2021
Lloyd's Register
Foundation
W1452-0035

Babcock & Wilcox Co

Boiler No 326

W.P 225 lb

Surveyors Copy