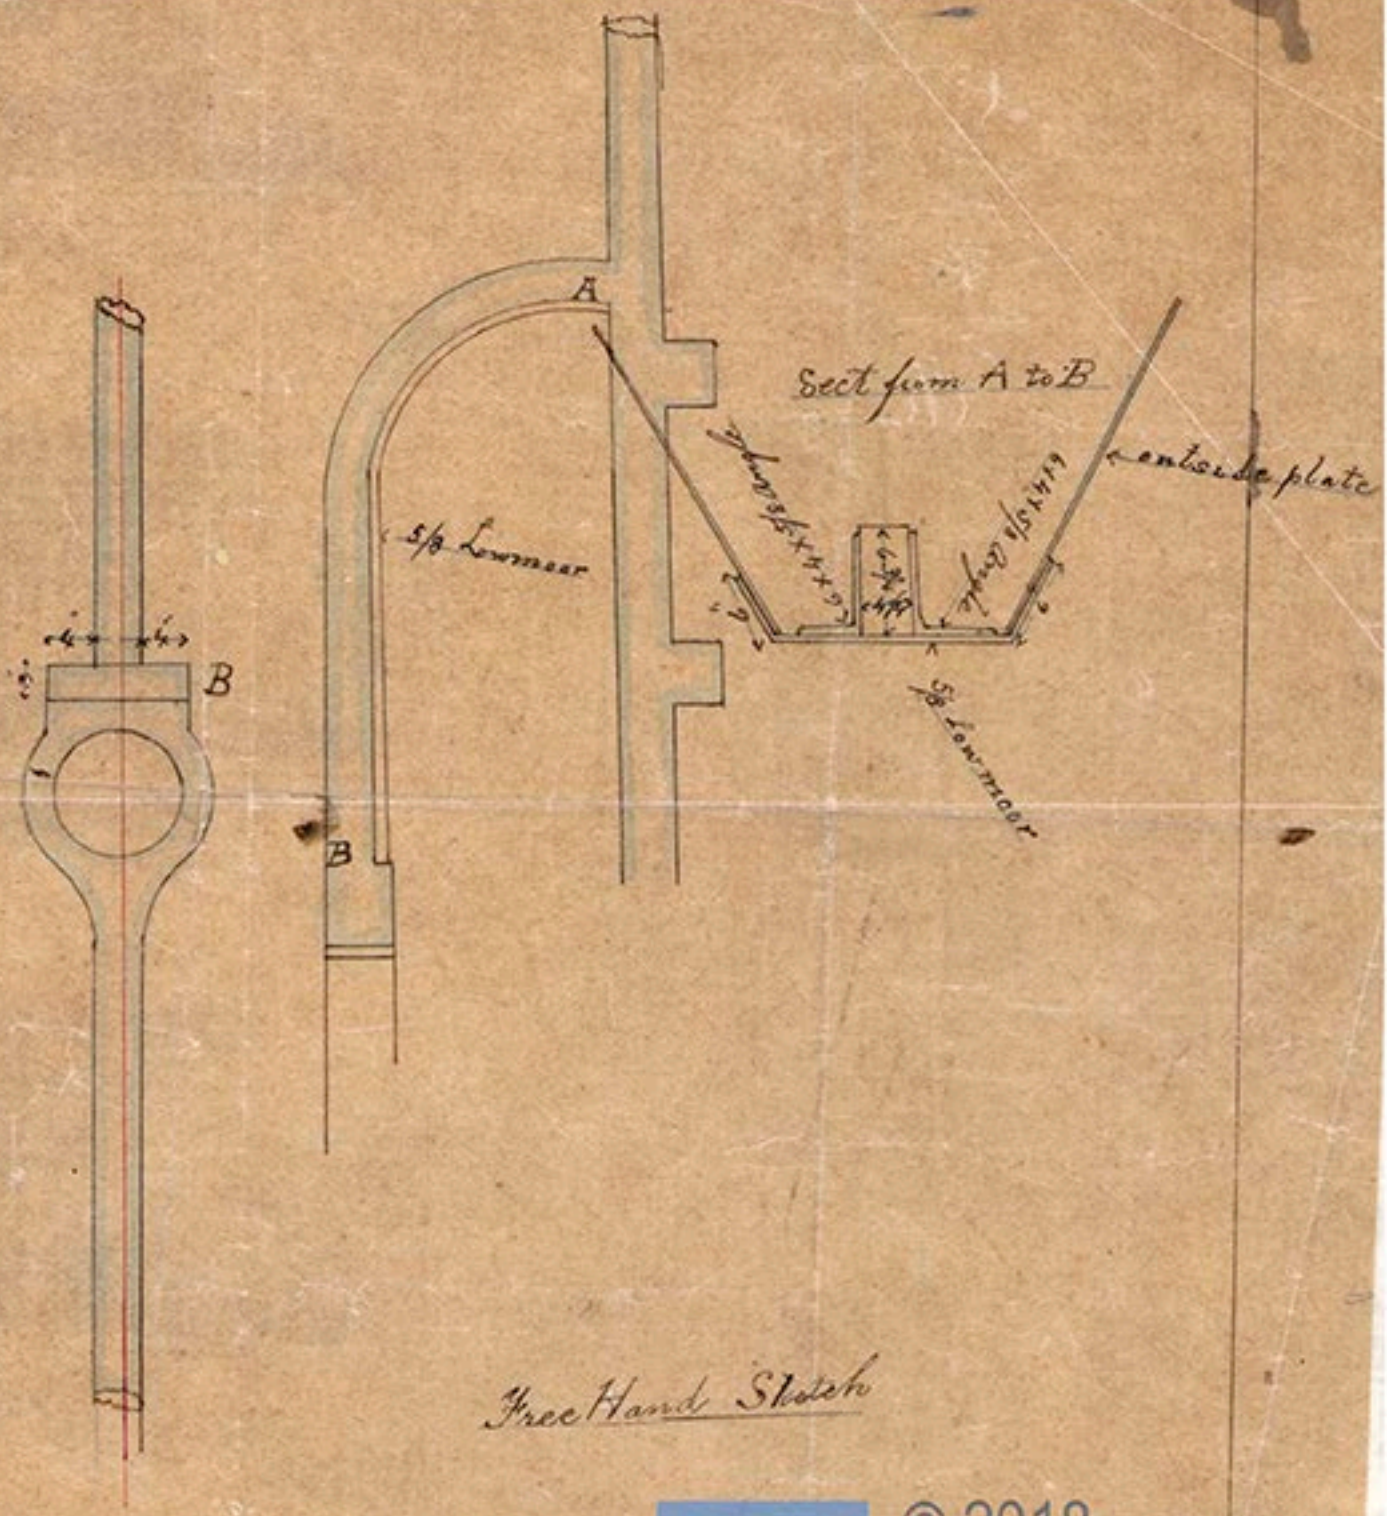

© 2018
Lloyd's Register
Foundation