1	9000 X 1750 X 6,5	B.D.B 577	1	23	
2	6800 X 1800 X 12	"	2	17	
2	6800 X 1750 X 6,5	B.D.B 577	1	23	
2	4700 / 2200 X 1750 X 6,5	"	2	23	
2	6700 / 2000 X 1750 X 6,5	B.D.S 577	1	23	
2	6000 X 1900 / 1600 X 6,5	B.D.D 577	1	23	
2	6400 X 1000 X 8,5	B.D.S 577	1	23	
2	6800 X 1100 X 8,5	"	2	23	
1	1800 X 3500 X 8,5	"	3	23	
1	6950 X 2000 X 8	B.D.S 577	3	21	

4	L 220 X 75 X 11,5	577	55	K	12000
6	L 150 X 90 X 10	577	12	3	14000
1	L 250 X 90 X 10	1/577	19	2	15000
1	L 80 X 80 X 12	1/577	63	K	12000
3	L 75 X 75 X 8	1/577	61	L	12000
3	L 70 X 70 X 9	B1/577	1	aa	12000
3	L 60 X 60 X 8	B3/577	2	aa	12000
	U 180 X 65 X 8 X 9,5	B6/577	3	aa	15000
1	L 80 X 80 X 10	B7/577	1	aL	16000

RIVETING

STRINGER BUTTS DOUBLE LAPPED 100 M/M RIVETS 16 M/M Ø.
SEAMS SINGLE " 60 M/M " 19 M/M Ø.
" " " 50 M/M " 16 M/M Ø.
DECK PLATES BUTTJOINTS SINGLE LAPPED 60 MM.
RIVETS 19 M/M Ø PITCH 4 D.
DECK PLATES BUTTJOINTS SINGLE LAPPED 50 M/M
RIVETS 16 M/M PITCH 4 D.
PITCH IN BEAMS ON ODD FRAME 6 D.
" " " " EVEN " 5½ D.
" OF 19 M/M RIVET 77,5 M/M IN SEAMS.
" " 16 " " 62 M/M " "
RIVETLINE FROM HEEL OF BAR 40 M/M.
DECK SHEATING UNDER ANCHORWINCH 100 M/M
PITCH-PINE. REST 65 M/M PITCH-PINE.

BEARER UNDER BOLLARD SHEATING 6,5 M/M.

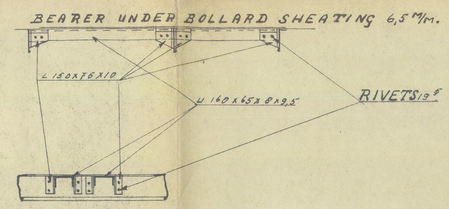

FRAME SPACING. 620 M/M 529 M/M FRAME SPACING 372 M/M

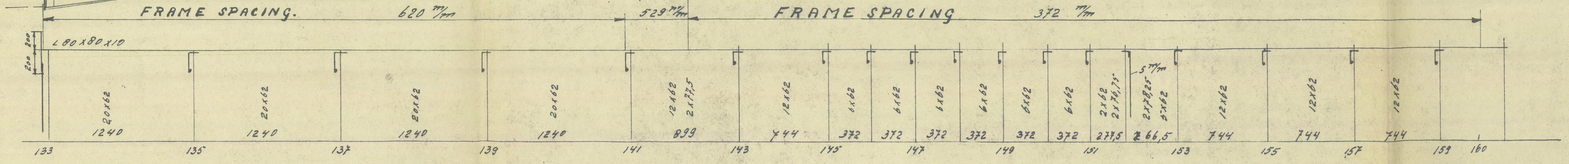

ALL MEASUREMENTS ARE TAKEN WITHOUT SHEER.

COMBINATIE PLETTERIJ-NEDERHORST N.V.
CURACAO N.W.I.

FORECASTLE DECK. 1

M.S. BONAIRE

SCALE 1:25
QUALA: BY:
SEEN BY:

DRAWING № 43774.

© 2020 Lloyd's Register Foundation