SHIP No 614.

B. OF T. LONGITUDINAL SECTION

& BEAM PLAN.

STEEL SCREW RECLAMATION DREDGER.

DIMns.

LENGTH	190'-0"
BREADTH	38'-0"
DEPTH (MLD)	16'-6"

SCALE = 1/8" = ONE FOOT.

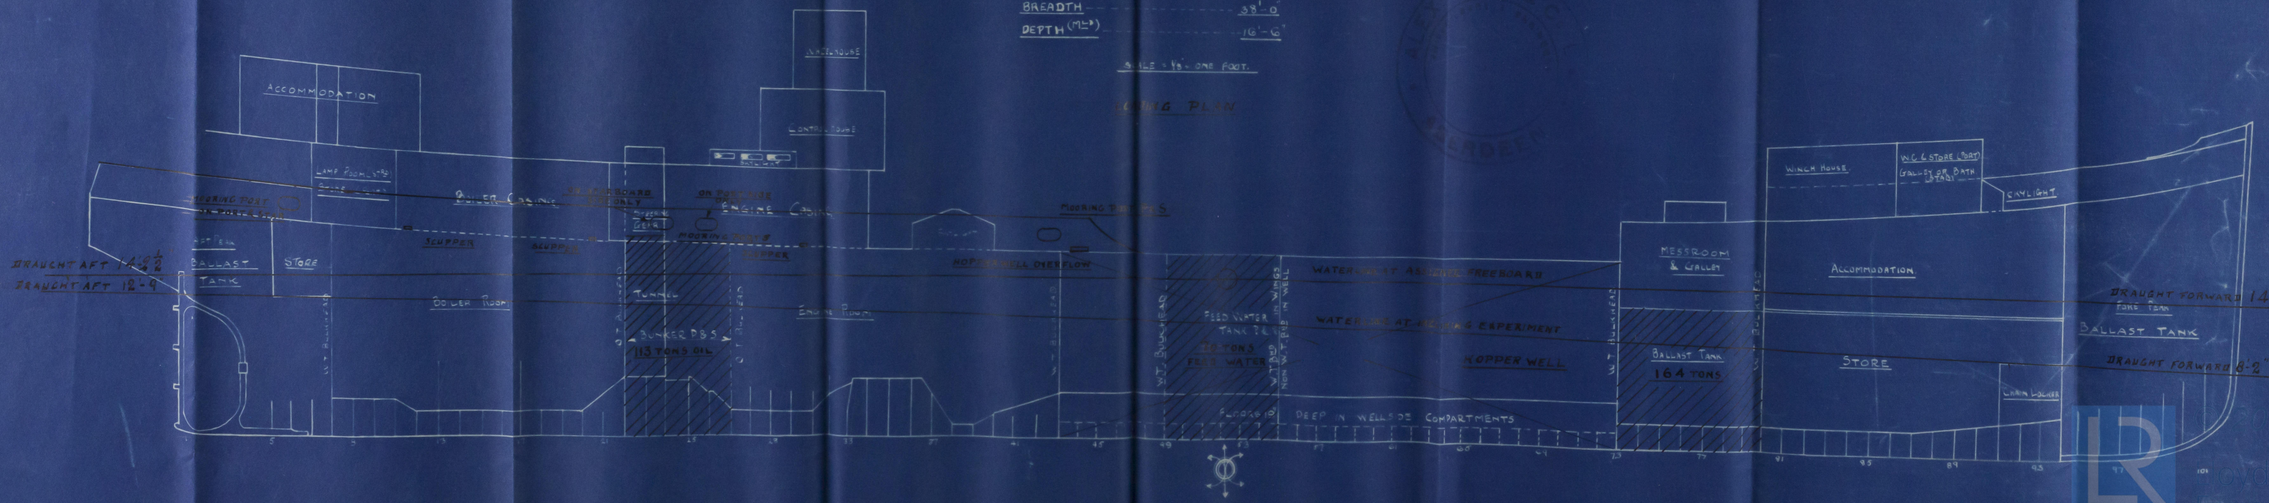

277/614
9.11.39
4/6