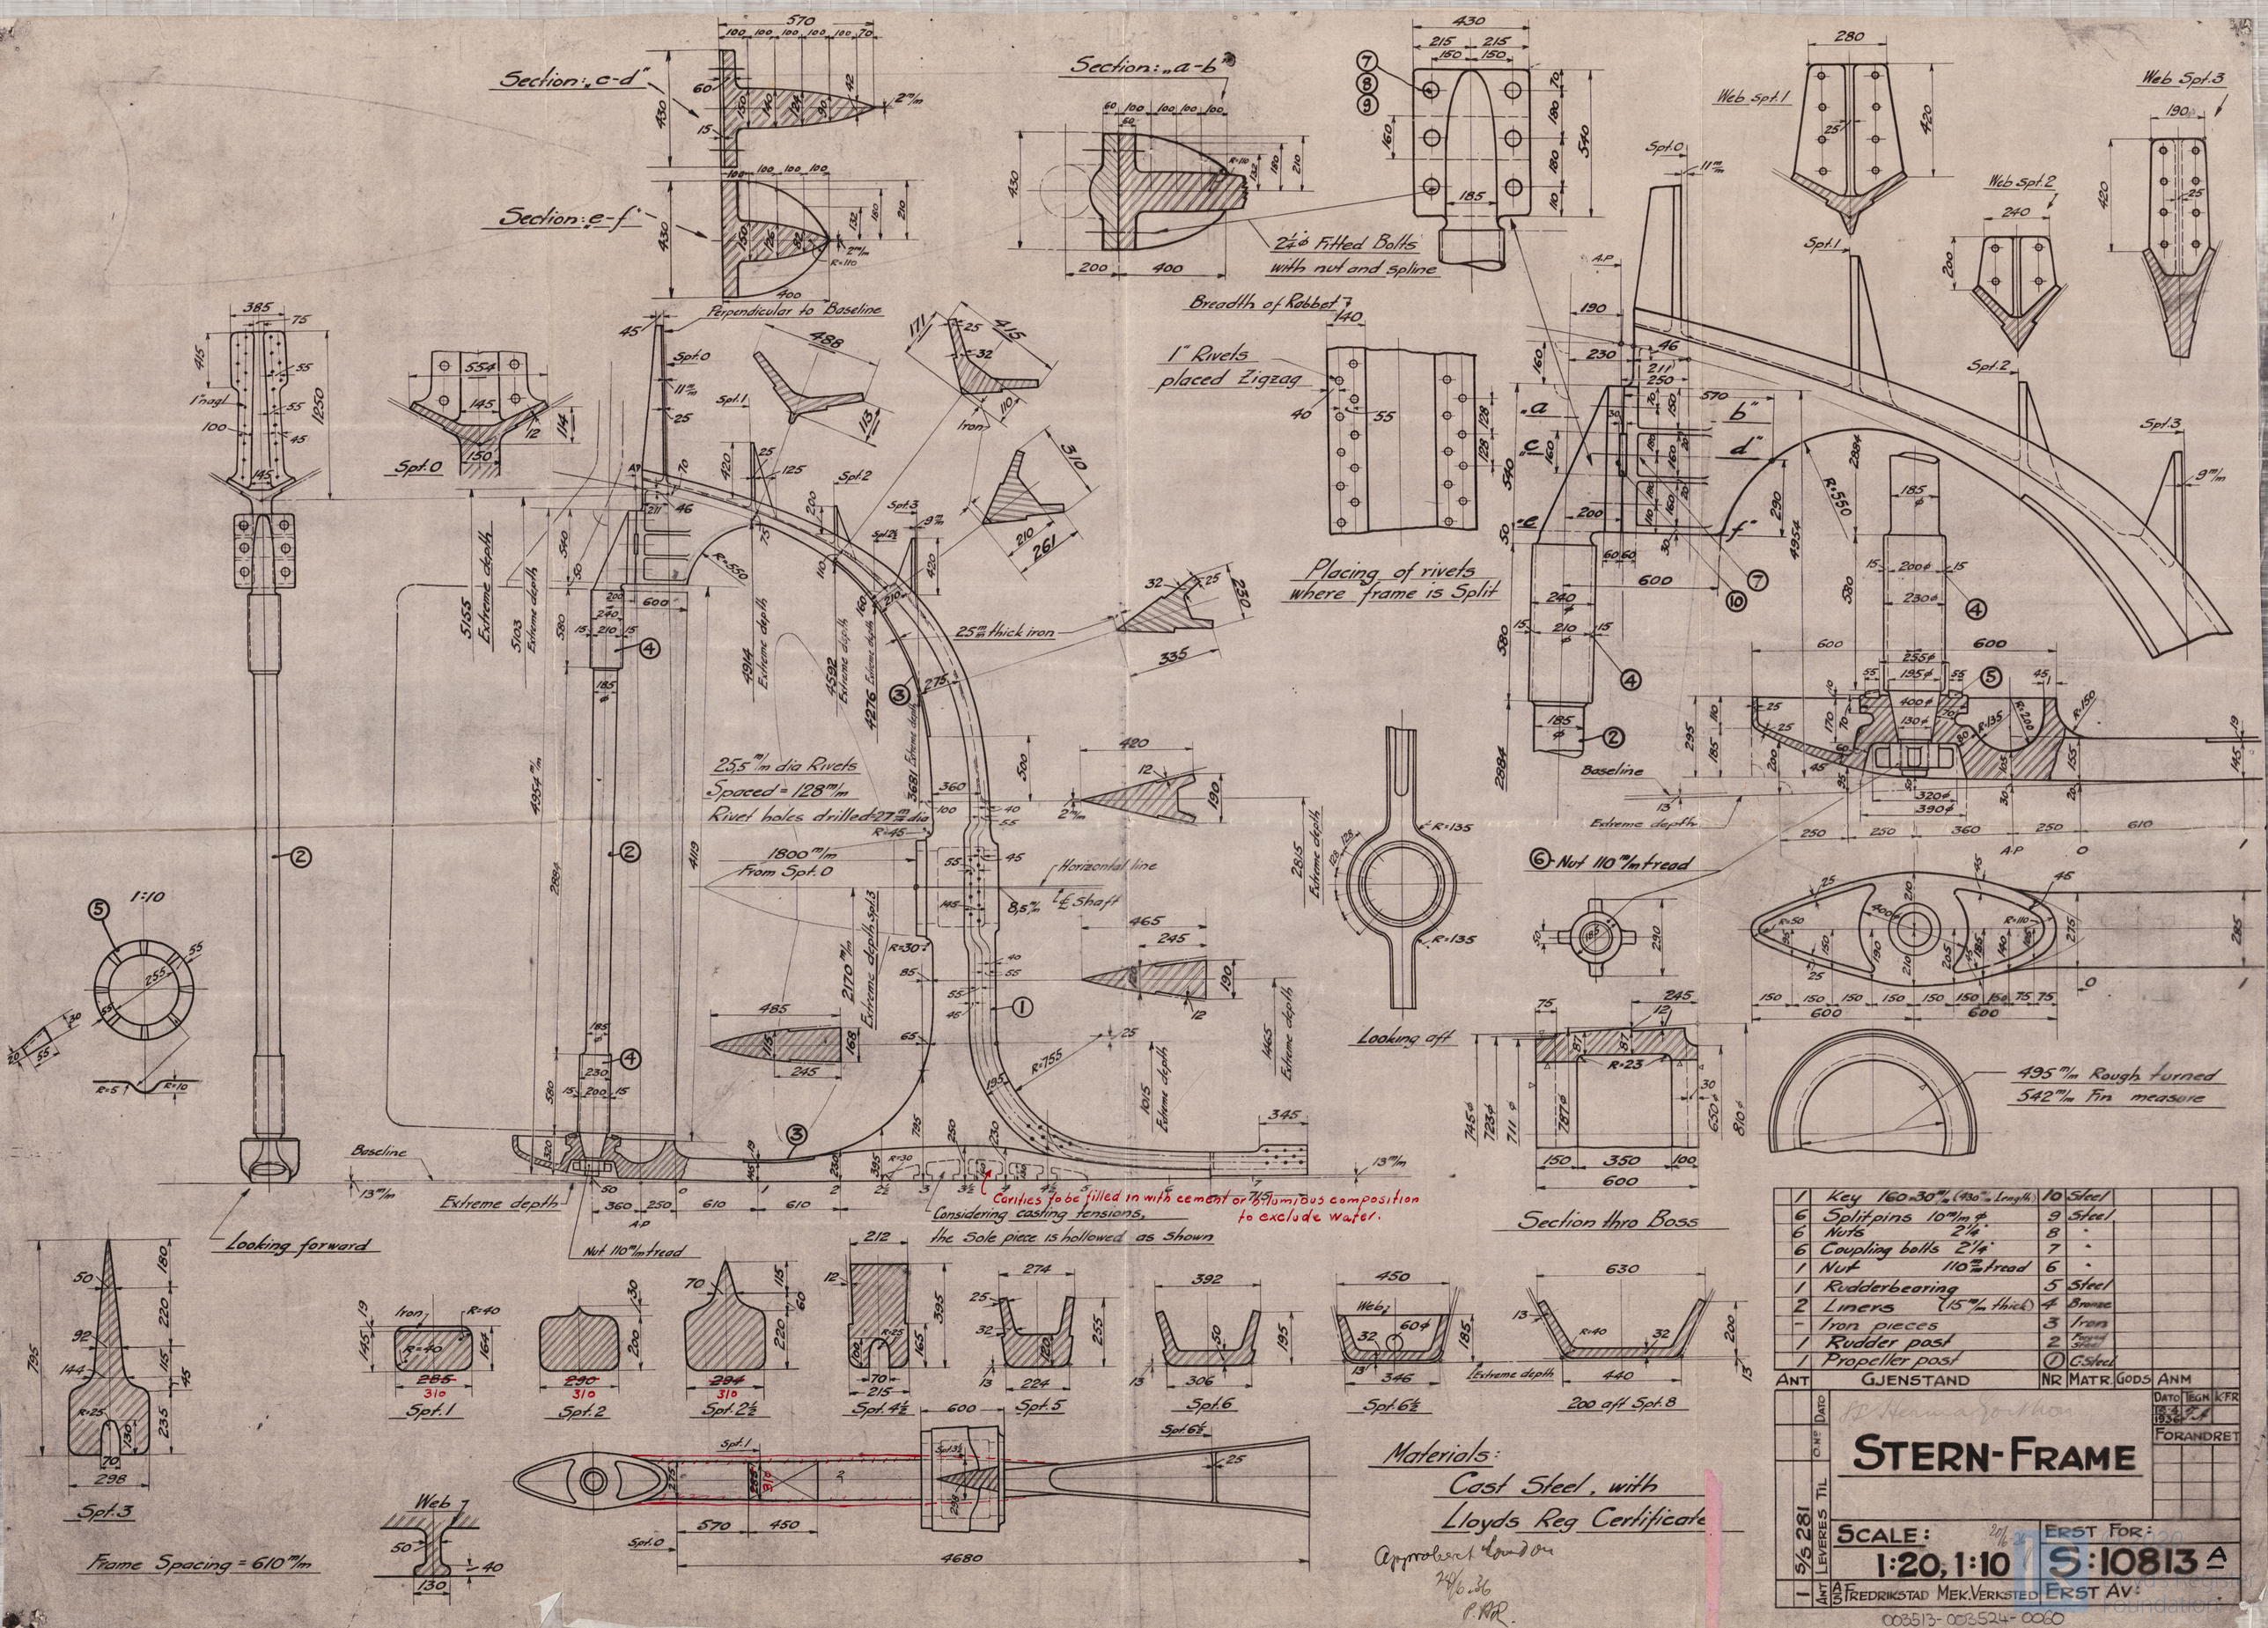

Ant	Gjenstand	Nr	Matr.	Gods	Anm
1	Key 160×30 m/m (430 m/m length)	10	Steel		
6	Splitpins 10 m/m ϕ	9	Steel		
6	Nuts 2¼"	8	"		
6	Coupling bolts 2¼"	7	"		
1	Nut 110 m/m tread	6	"		
1	Rudderbearing	5	Steel		
2	Liners (15 m/m thick)	4	Bronze		
1	Iron pieces	3	Iron		
1	Rudder post	2	Forged Steel		
1	Propeller post	1	C. Steel		

Dato	Tegn.	K.F.R.
12.4.36		