01900

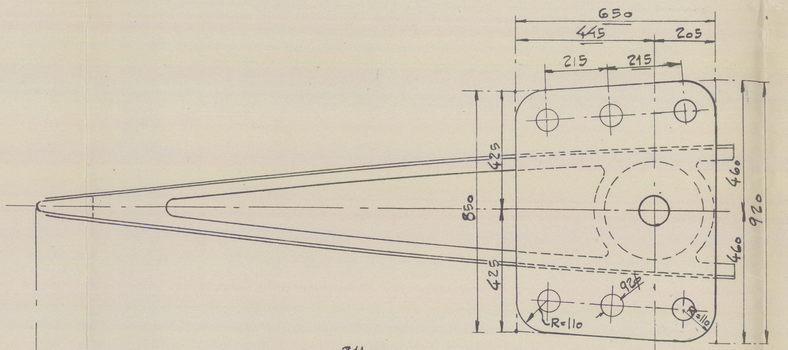

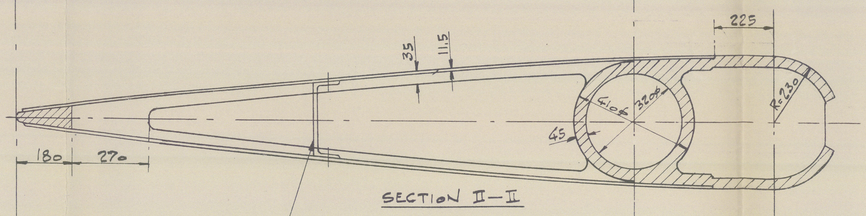

SECTION II—II

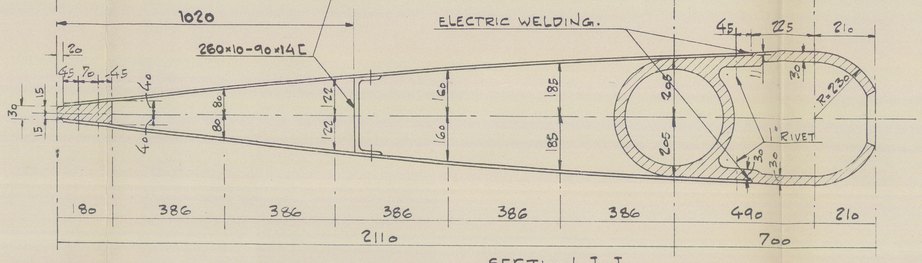

SECTION I-I

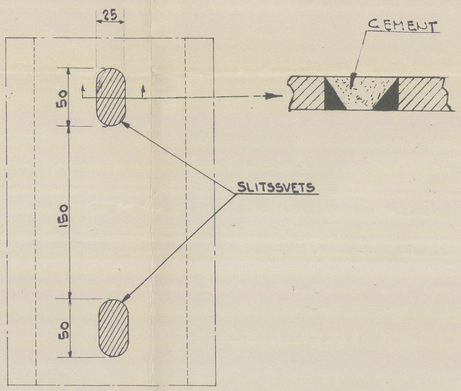

SECTION THROUGH ARM.

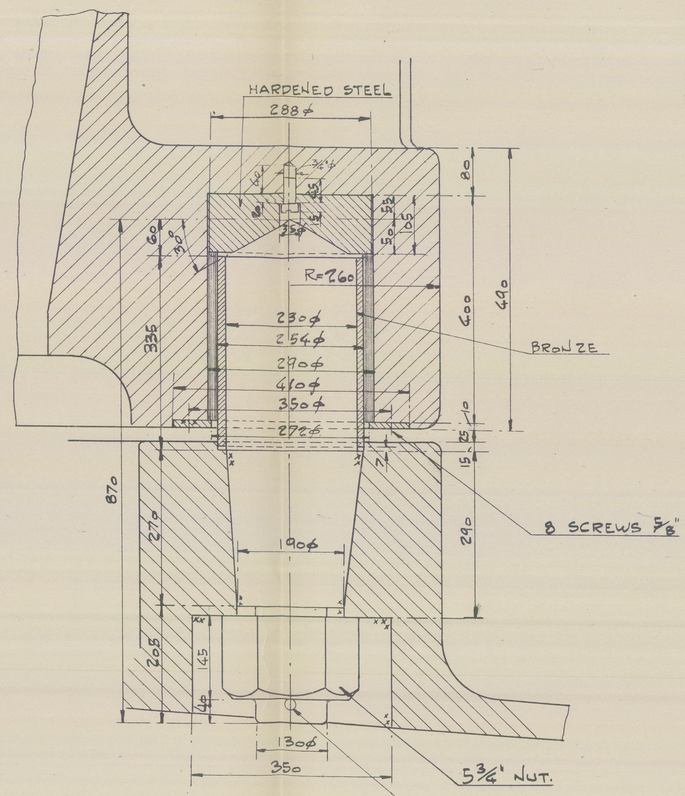
HARDENED STEEL
288 Ø
80
60
30°
Ø5
Ø5
Ø5