YARD Nº [redacted] -613. STERNPOST & RUDDER. SCALE 3/4" & 3" = 1'-0"

Office

DETAILS OF COUPLING

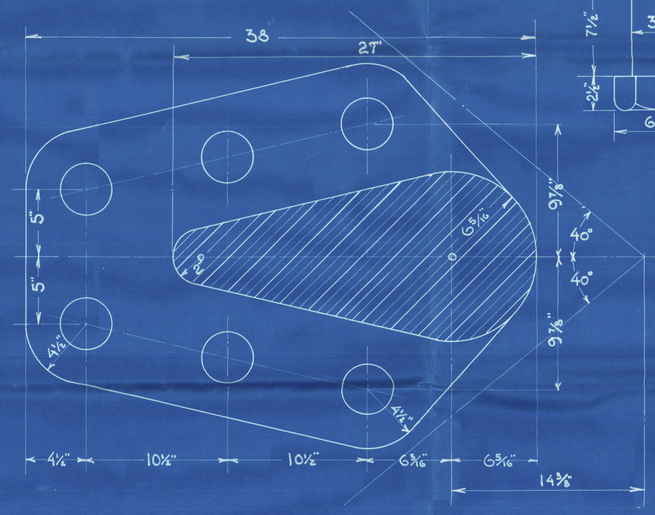

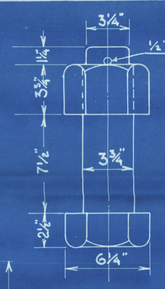

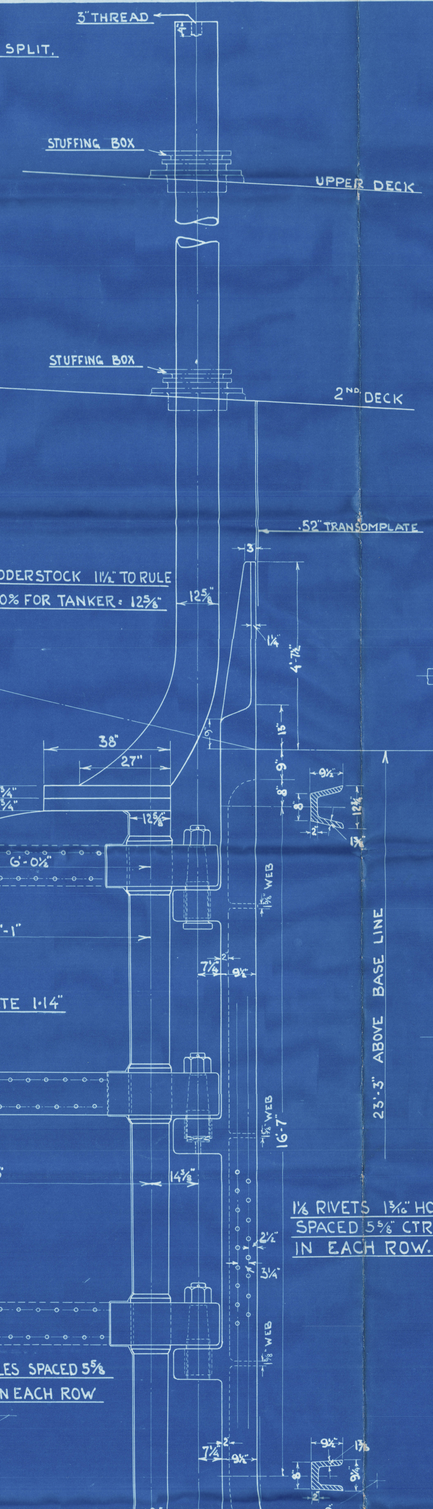

DETAILS OF RUDDER ARMS & GUDGEONS

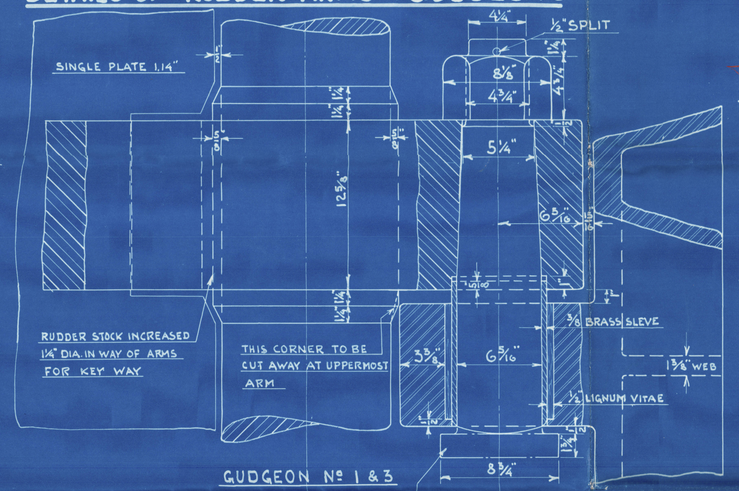

GUDGEON Nº 1 & 3

LOCKING PINTLE TO BE SUPPLIED ON GUDGEON Nº 1

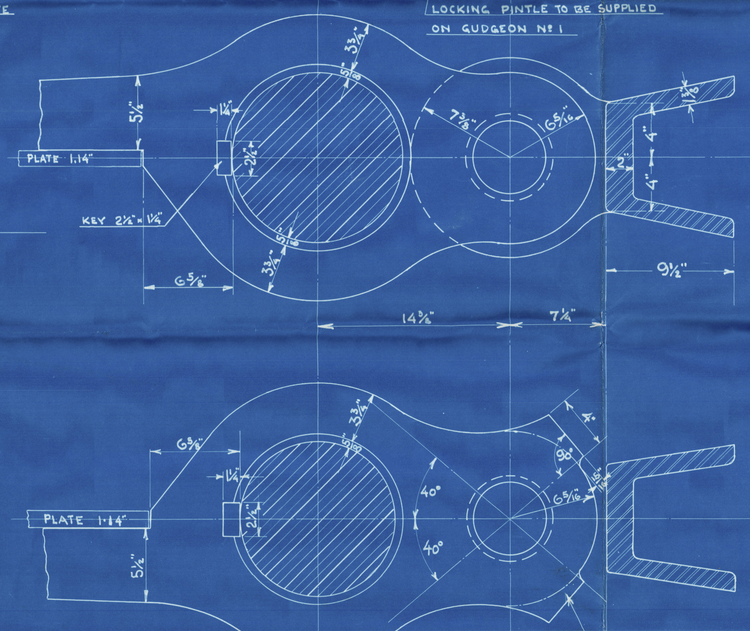

GUDGEON Nº 2 & 4

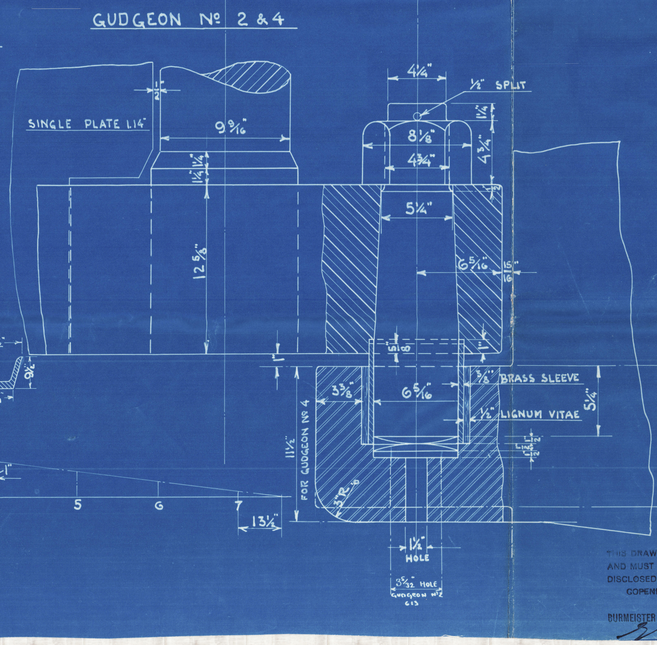

STERNPOST OF CAST STEEL. RUDDERHEAD, MAIN-PIECE & ARMS OF FORGED STEEL. STEEL PINTLES WITH BRASS BUSHES FITTED COMPLETE AS SHOWN.

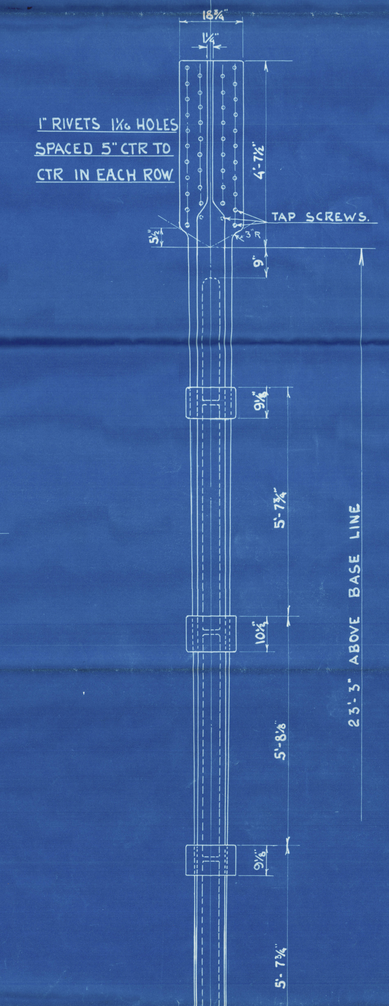

RUDDER STOCK.

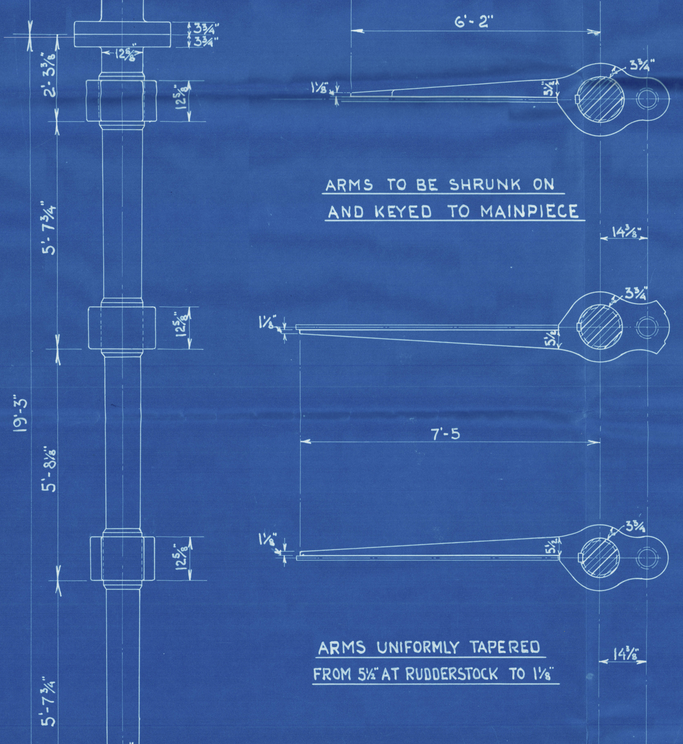

ARMS TO BE SHRUNK ON AND KEYED TO MAINPIECE

ARMS UNIFORMLY TAPERED FROM 5¼" AT RUDDERSTOCK TO 1⅛"

RUDDER AREA : 142 SQ. FEET
CTR. OF GRAVITY ABAFT OF PINTLES 4.5'
SPEED OF VESSEL 12 KNOT.
A × D = 639

Sir JOSEPH W. ISHERWOOD & Co. LTD.
4, LLOYDS AVENUE,
LONDON, E.C.3.
DATE 12/4/34

Isn Nº 160612
12-7-34

PATTERN BOX NO [redacted] 617

ARTHUR LEGGATT
BURMEISTER & WAINS
MASKIN- & SKIBSBYGGERI
Drawing No. 613
Tracing No. B 21
Contract No.
Subject STERNPOST & RUDDER
Engineer
Date 29-5-1934
Scale 3/4" & 3" = 1'-0"
STERNPOST. h.
RUDDER.

THIS DRAWING IS STRICTLY CONFIDENTIAL AND MUST ON NO ACCOUNT BE COPIED OR DISCLOSED FOR ANY THIRD PERSON.
COPENHAGEN. DATE: 10/7-34
AKTIESELSKABET BURMEISTER & WAINS MASKIN- OG SKIBSBYGGERI.

Pattern for Sternpost & Rudder
12-7-34

Lloyd's Register 156

ARTHUR LEGGATT BURMEISTER & WAINS MASKIN- & SKIBSBYGGERI