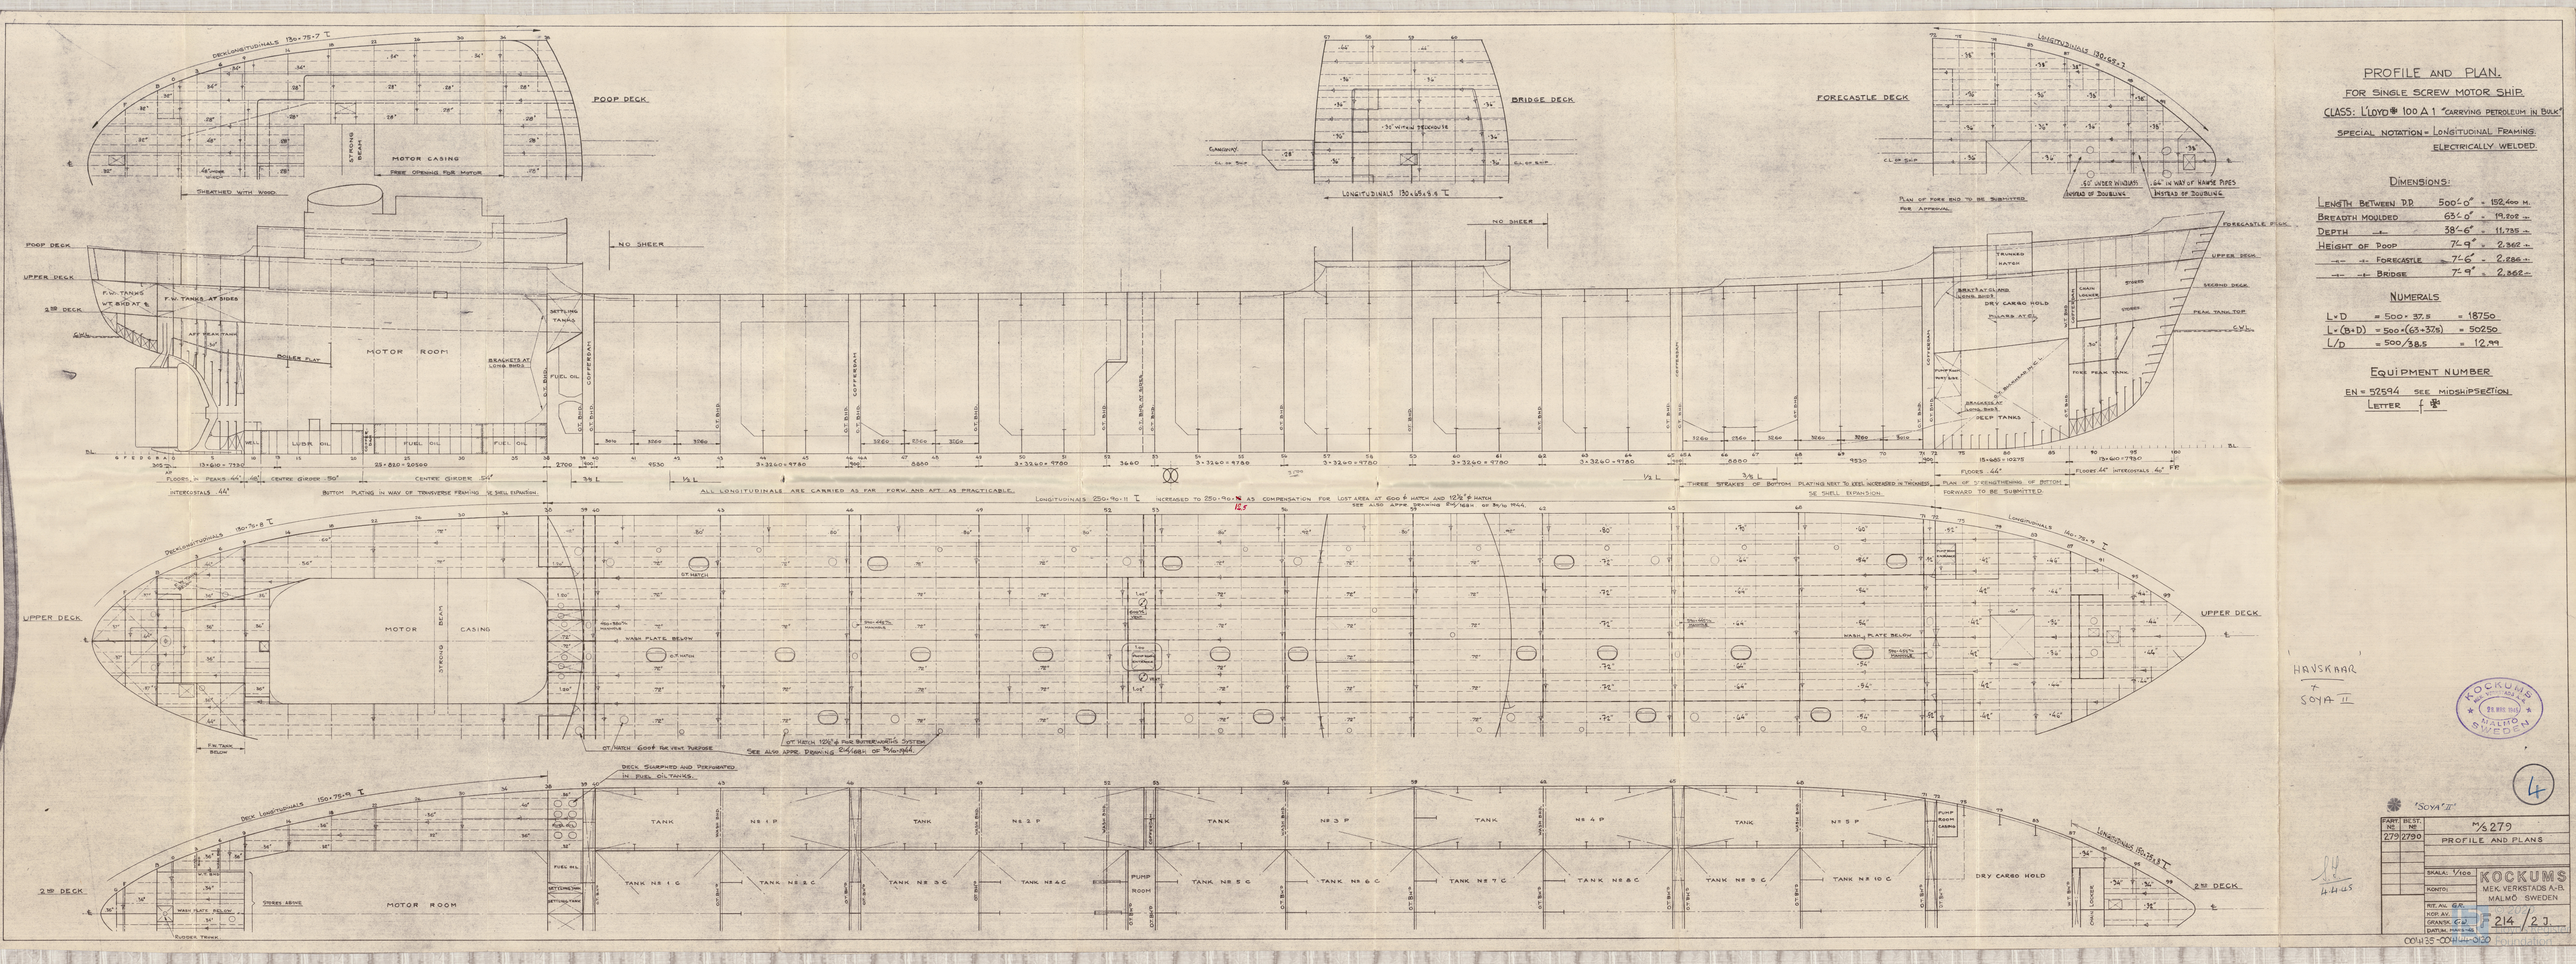

PROFILE AND PLAN.

FOR SINGLE SCREW MOTOR SHIP.

CLASS: LLOYD'S 100 A 1 "CARRYING PETROLEUM IN BULK"

SPECIAL NOTATION = LONGITUDINAL FRAMING.
ELECTRICALLY WELDED.

DIMENSIONS:

LENGTH BETWEEN P.P.	500'-0"	= 152,400 M.
BREADTH MOULDED	63'-0"	= 19,202 "
DEPTH "	38'-6"	= 11,735 "
HEIGHT OF POOP	7'-9"	= 2,362 "
" " FORECASTLE	7'-6"	= 2,286 "
" " BRIDGE	7'-9"	= 2,362 "

NUMERALS

L×D	= 500 × 37.5	= 18750
L×(B+D)	= 500×(63+37.5)	= 50250
L/D	= 500/38.5	= 12.99

EQUIPMENT NUMBER

EN = 57594 SEE MIDSHIPSECTION

LETTER F

HAVSKRAR
+
SOYA II

KOCKUMS MEK. VERKSTADS A-B. MALMÖ SWEDEN

4

"SOYA II"

PART NO.	BK.ST. NO.	M/S 279
273	2790	PROFILE AND PLANS

SKALA: 1/100

KONTR:

RIT. AV. G.K.

KOR. AV.

GRANS. G.K.

SATUM. MONTERING

KOCKUMS MEK. VERKSTADS A-B. MALMÖ SWEDEN

F 214 / 2 J

4445

C0H135-C0H144-0130 Foundation