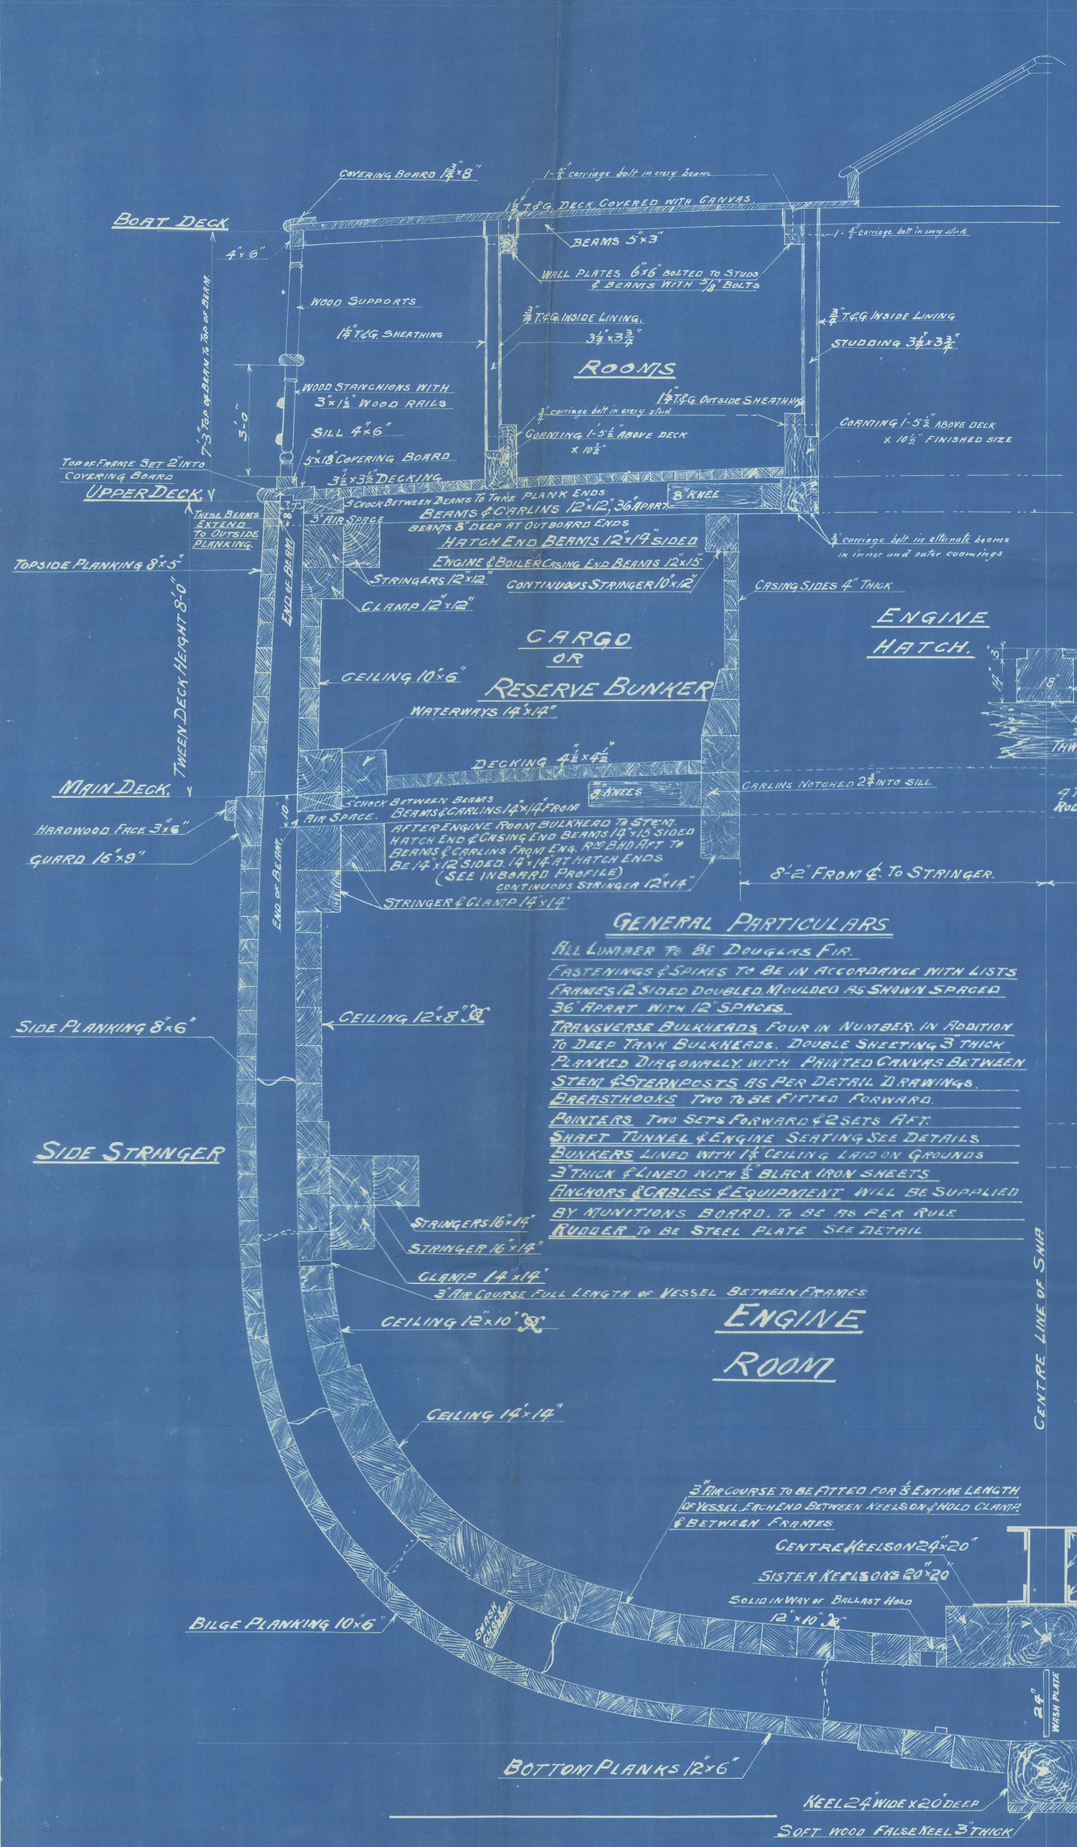

General Particulars

All Lumber to be Douglas Fir.
Fastenings & Spikes to be in accordance with Lists
Frames 12 Sided Doubled Moulded as Shown Spaced 36" Apart with 12" Spaces
Transverse Bulkheads Four in Number. In Addition to Deep Tank Bulkheads. Double Sheeting 3" Thick Planked Diagonally with Printed Canvas Between
Stem & Sternposts as per Detail Drawings.
Breasthooks Two to be Fitted Forward.
Pointers Two Sets Forward & 2 Sets Aft.
Shaft Tunnel & Engine Seating See Details.
Bunkers Lined with 1" Ceiling Laid on Grounds
3" Thick & Lined with ⅛" Black Iron Sheets
Anchors & Cables & Equipment will be Supplied by Munitions Board. To be as per Rule
Rudder to be Steel Plate See Detail

Principal Dimensions

Length Between Perp.s	250'-0"
Beam Moulded	42'-6"
Beam Extreme	43'-6"
Depth Moulded	25'-0"

Lloyds Requirements. A.1. Classification.

Builders
Western Canada Shipyard Ltd
Vessel No 1
S.S. "War Nootka"

Wooden Steamer Type Sections

Scale ½" = One Foot.

Imperial Munitions Board Victoria B.C.
Drawing # Y.A.
July 8th 1918

© 2020 Lloyd's Register Foundation