


LONGITUDINAL SECTION No 263 Trug

DIMENSIONS 100'0 × 20'0 × 10'11" MH

SCALE 1/4 INCH = 1 FOOT.

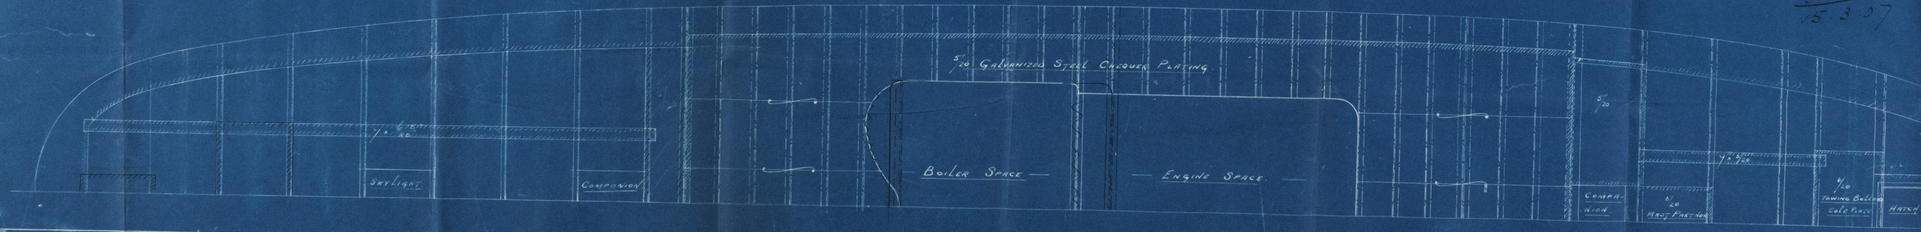

15.3.07

15.3.07

JOS. T. ELTRINGHAM & Co.
SHIP AND BOILER BUILDERS.
SOUTH SHIELDS.
BUILDING No. 1263
DATE 12.3.07

007100-007115-0081

Newcastle-on-Tyne

Profile Plan

of

Messrs Eltringham's

Paddle Tug

Yard No. 263.

LLOYD'S REGISTER OF SHIPPING
RECEIVED
14 MAR. 1907
LONDON

Old Stafford

Newcastle-on-Tyne.

No. 53460

007100-007115-0081

© 2020
Lloyd's Register
Foundation