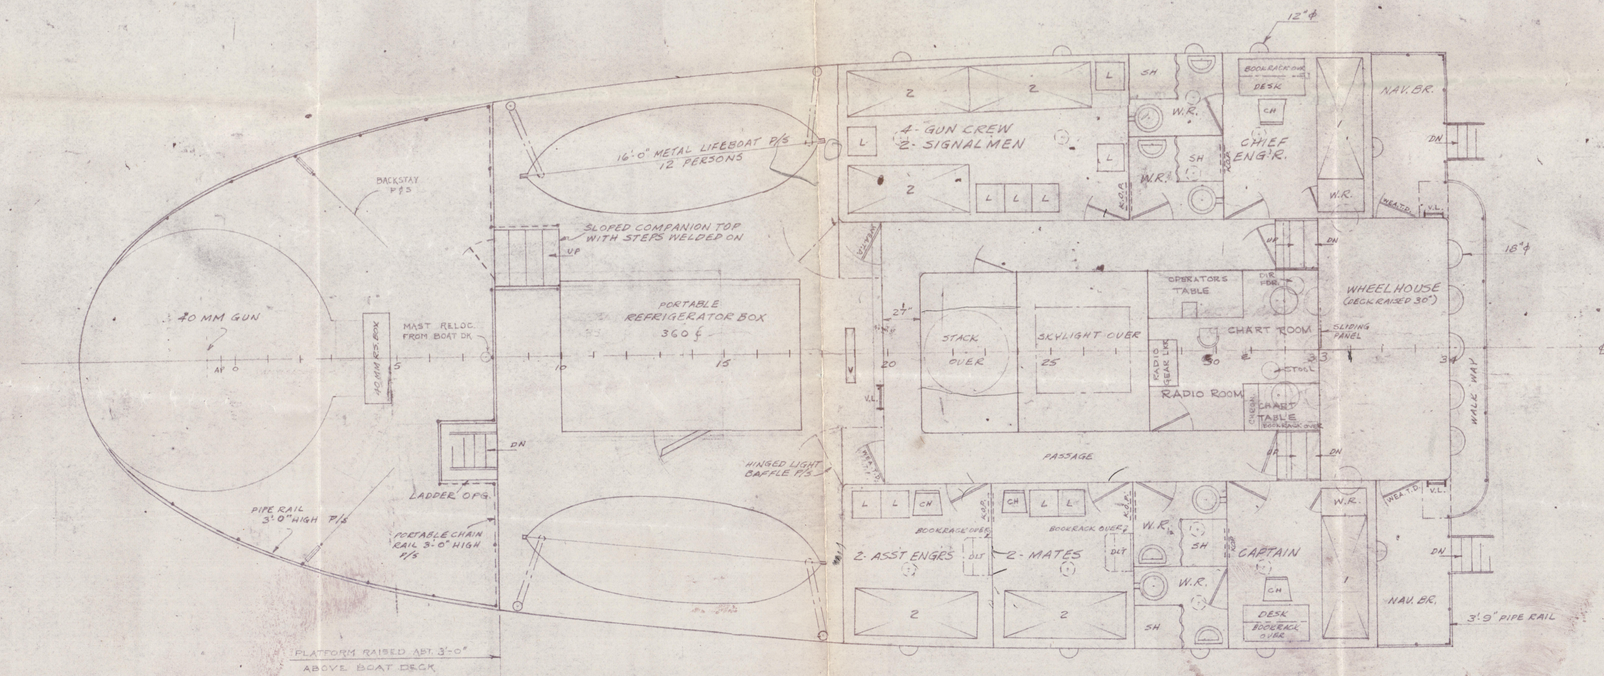

2 ADDED FURNITURE IN CHART RM & RADIO RM MM 21 JUNE 44
1 ADDED MAST STAYS & MAST, CHANGED DWG. TITLE. RJS 7 JUNE '44
NO. REVISION BY DATE

PRINTS ISSUED

"V-126"
N/K. 45446

U.S.A. TANKER LTC Nos. 1,2,3

MAINTENANCE AND REPAIR BRANCH
MARINE TRANSPORTATION SECTION
WATER DIVISION
TRANSPORTATION CORPS, U.S.A.
BROOKLYN, NEW YORK

CONVERSION

ARRANGEMENT OF NAVIG. BRIDGE
BOAT DECK & PLATFORM AFT

DRAWN BY
TRACED BY
CHECKED BY
SCALE
1/4"=1'-0"
1 JUN 44
LTC-1Z-A5Y

© 2020
Lloyd's Register
008231-0088260097