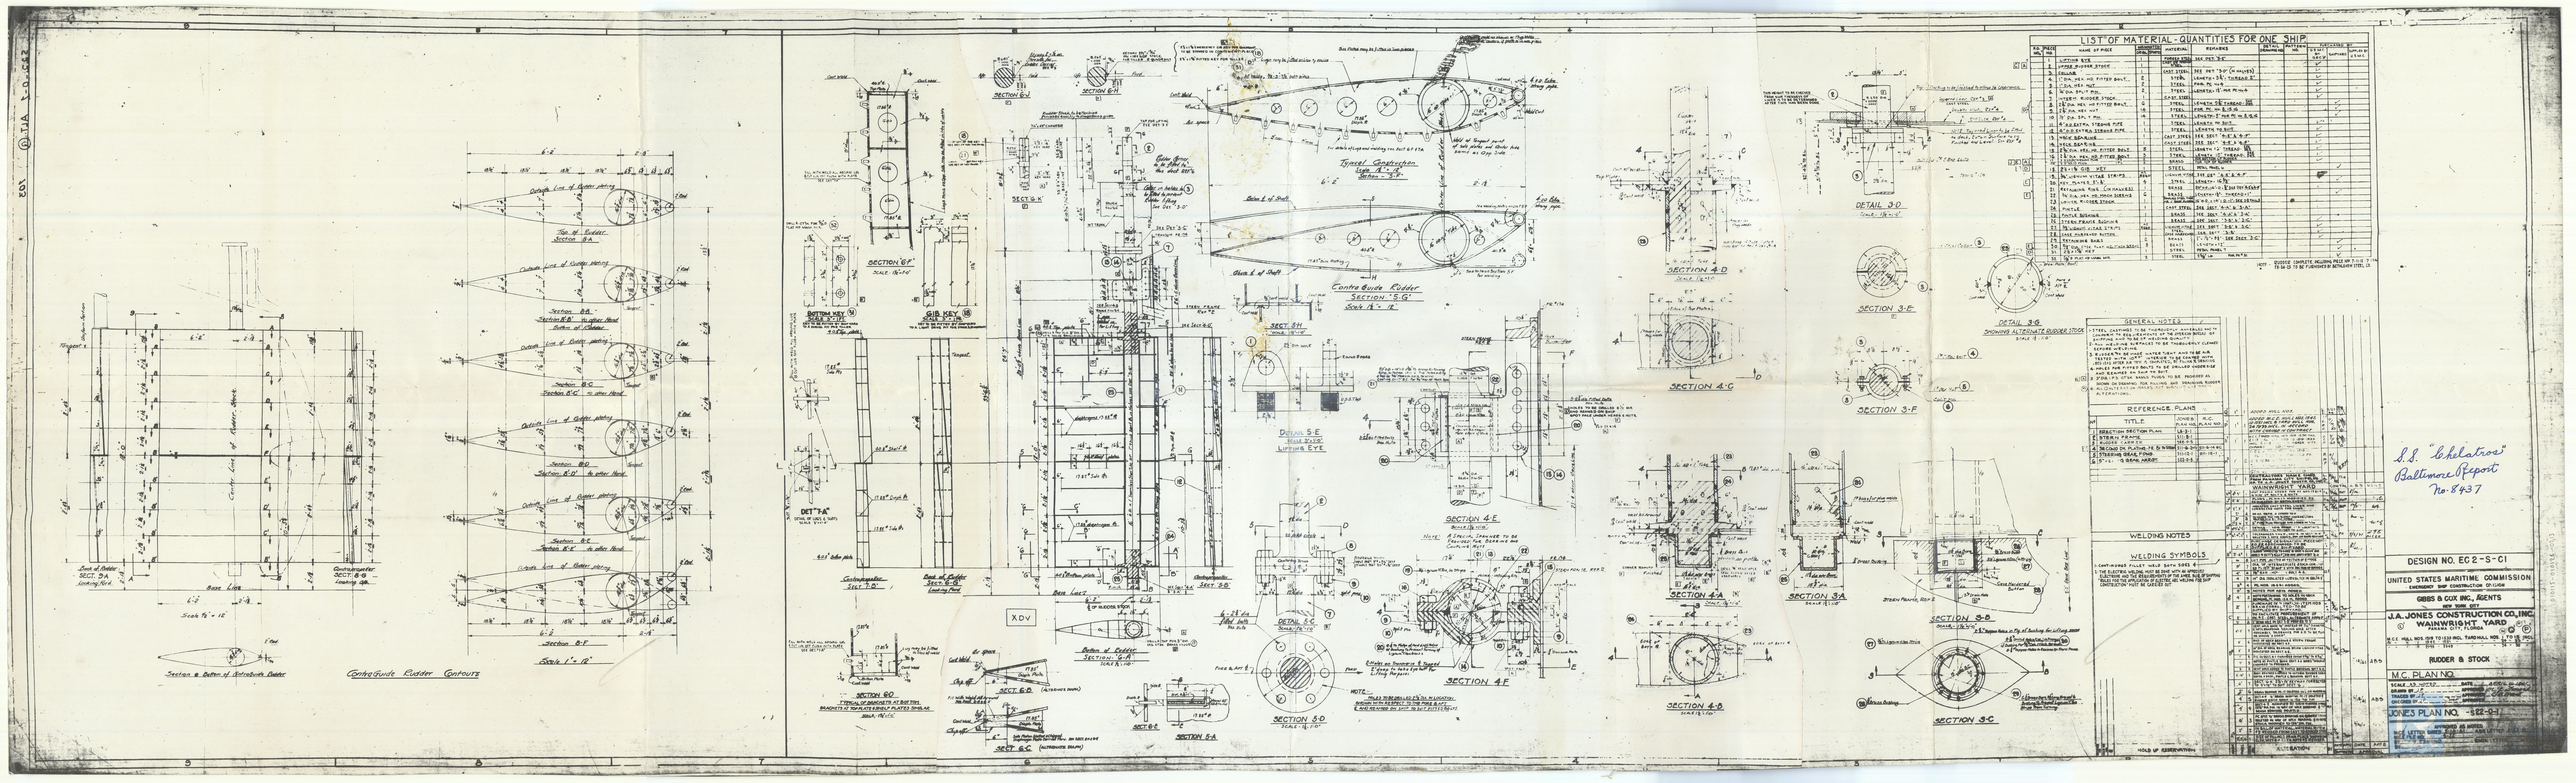
Section @ Bottom of Rotatable Rudder
ControlGuide Rudder Contours
Typical Construction
Section "5-G"
Scale 1" = 1'
SECTION "6-F"
SECTION "6-K"
SECTION "6-H"
SECTION "6-G"
SECTION "6-D"
SECTION "6-C"
SECTION "6-E"
SECTION "5-H"
SECTION "5-D"
SECTION "4-E"
SECTION "4-F"
SECTION "4-D"
SECTION "4-C"
SECTION "4-A"
SECTION "4-B"
SECTION "3-A"
SECTION "3-B"
SECTION "3-C"
SECTION "3-E"
SECTION "3-F"
DETAIL 3-D
DETAIL 3-G
DETAIL 5-E
DETAIL 6-C
DETAIL "A"
GIB KEY
BOTTOM KEY
LIST OF MATERIAL - QUANTITIES FOR ONE SHIP
GENERAL NOTES
REFERENCE PLANS
WELDING NOTES
WELDING SYMBOLS
DESIGN NO. EC2-S-C1
UNITED STATES MARITIME COMMISSION
EMERGENCY SHIP CONSTRUCTION DIVISION
GIBBS & COX INC., AGENTS
NEW YORK CITY
J.A. JONES CONSTRUCTION CO., INC.
WAINWRIGHT YARD
BRUNSWICK, GEORGIA
RUDDER & STOCK
M.C. PLAN NO.
JONES PLAN NO. -S-E2-R1
S.S. "Chelatros"
Baltimore Report
No. 8437

Shudder & Stock

"CHELATROS"

4

© 2021
Lloyd's Register
Foundation

010115-010126-0213