Oil rept No. 6941. M/V Mil 50.

GENERAL ARRANGEMENT

SINGLE SCREW TANKERS.

DIMNS :- 141'-6" O.A. 135'-0" B.P. x 21'-6" MLD. x 9'-0" MLD

SCALE :- 1/8" = 1 FOOT.

LONDON COPY

ENGINE BUILDERS -
CROSSLEY BROS. LTD.
MANCHESTER

TYPE OF ENGINE
CROSSLEY H.R.6 330 B.H.P. 300 R.P.M.

SHIPBUILDERS
JOHN HARKER, LTD.
KNOTTINGLEY
YORKSHIRE.

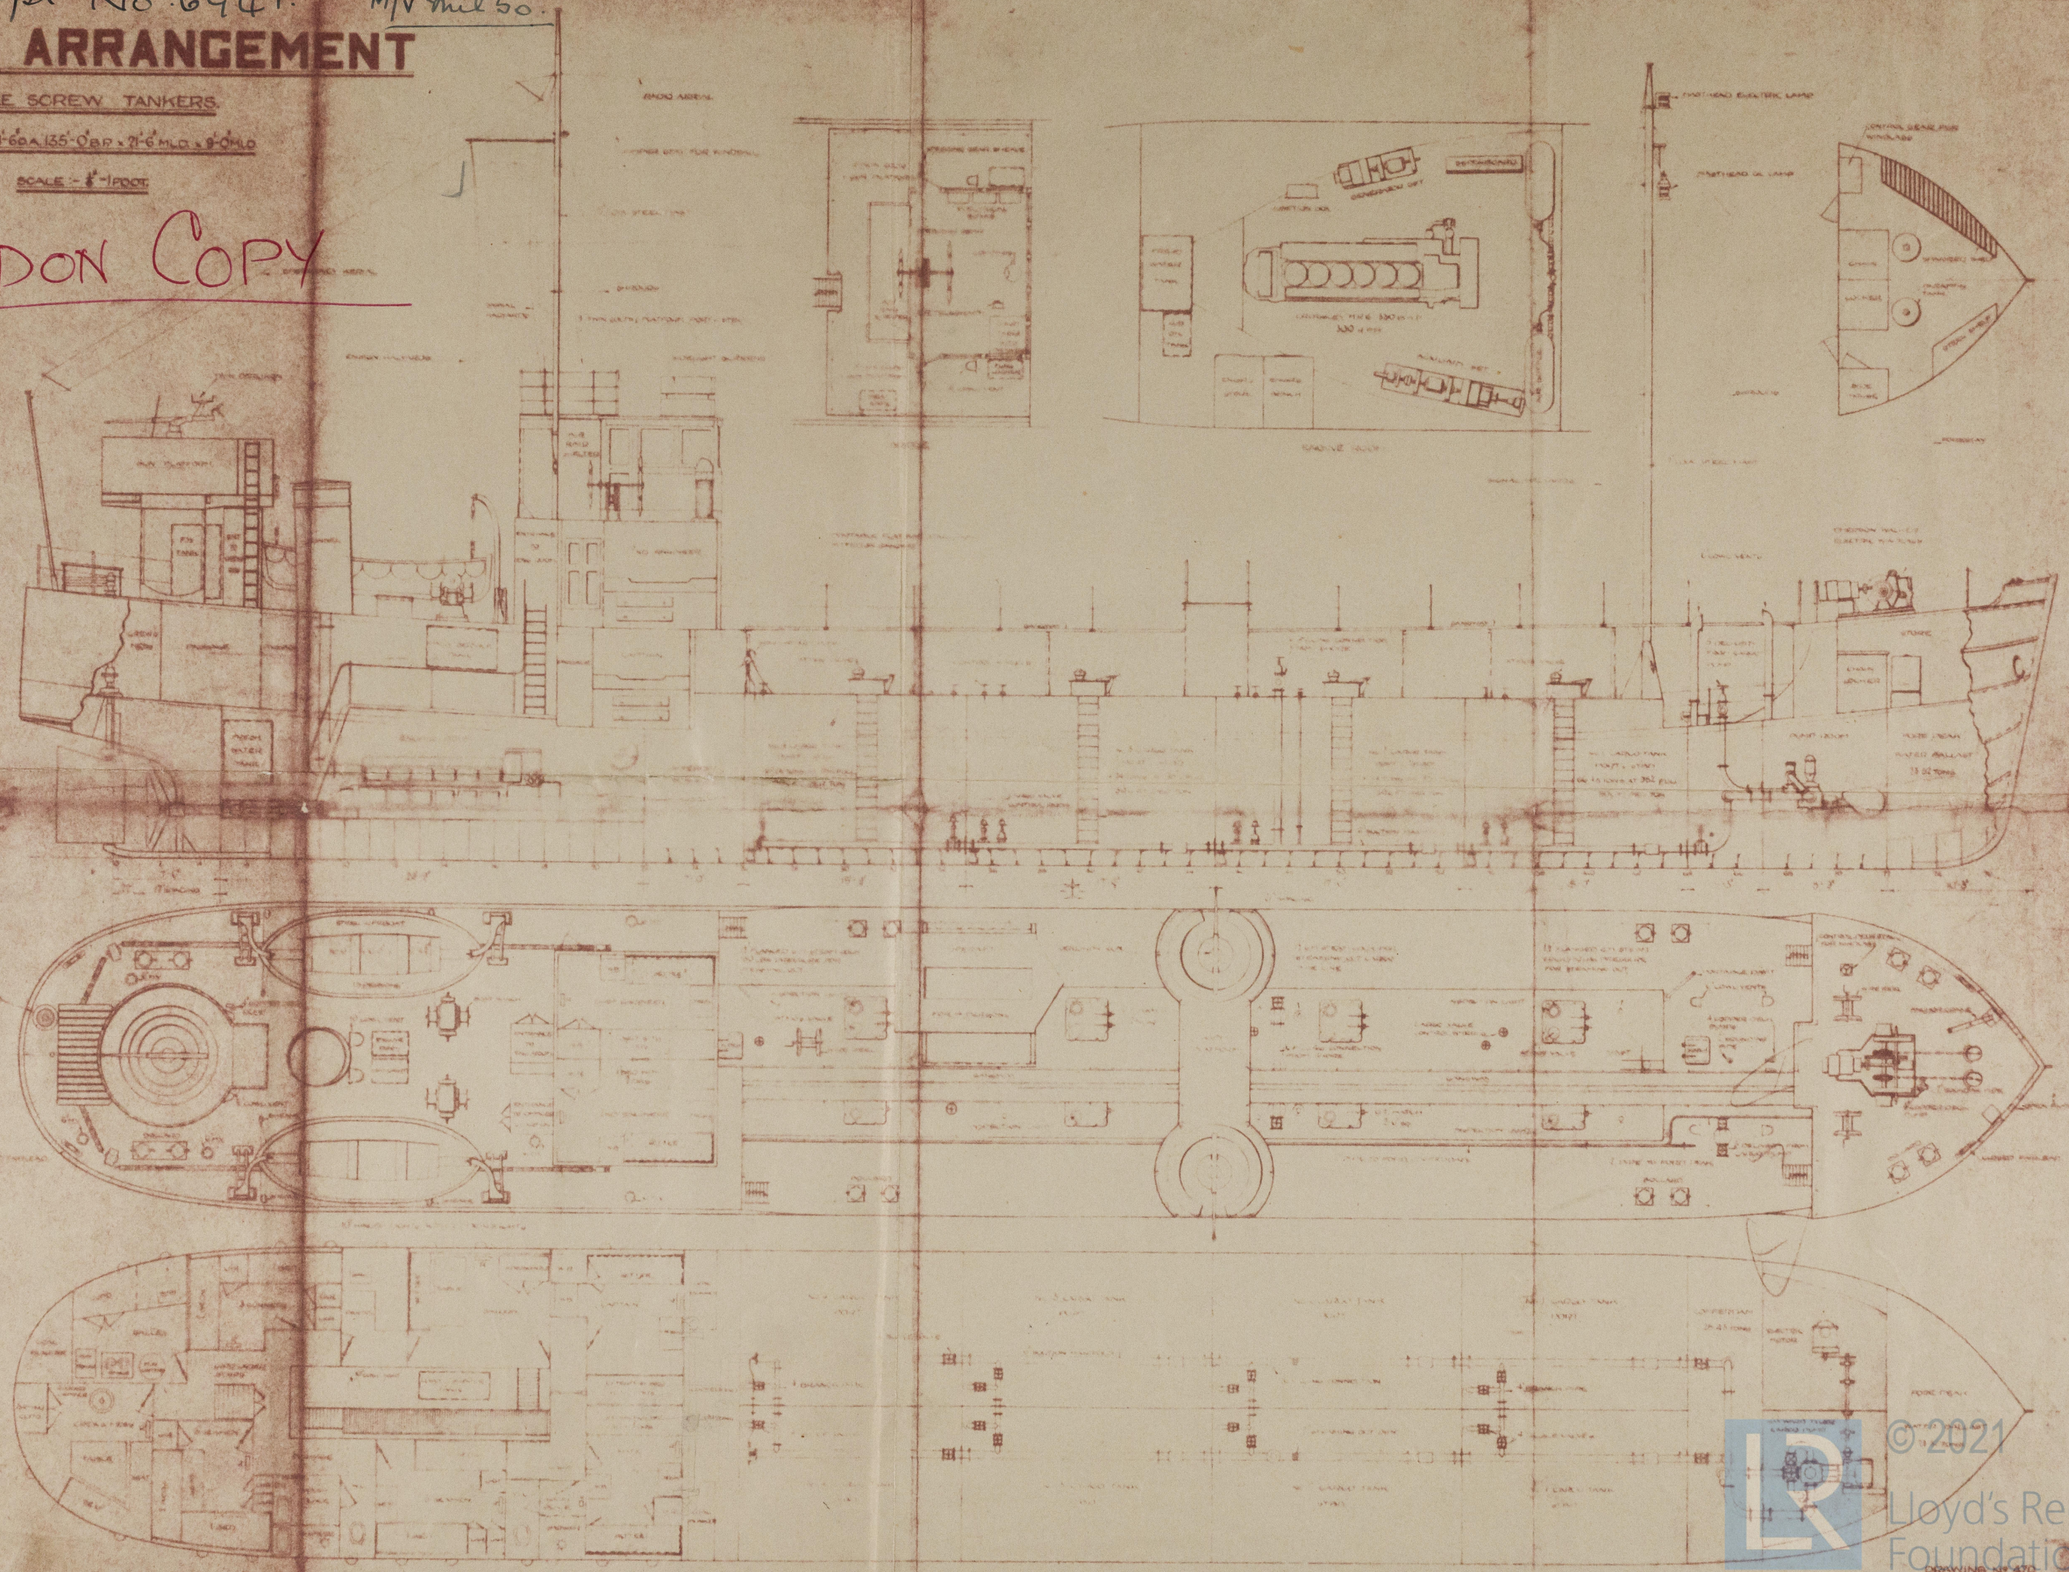

YARD No 166 EMPIRE ALDERNEY

DRAWN BY A.F.P.

DRAWING No 470

© 2021 Lloyd's Register Foundation

010495-010501-0158