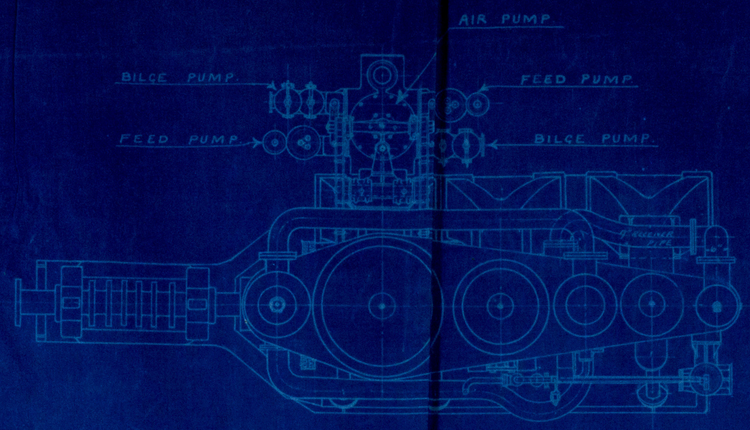

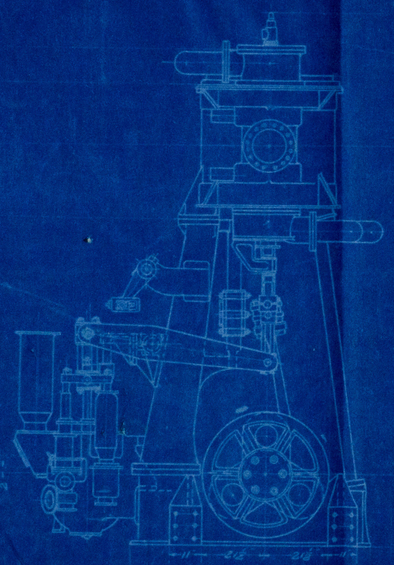

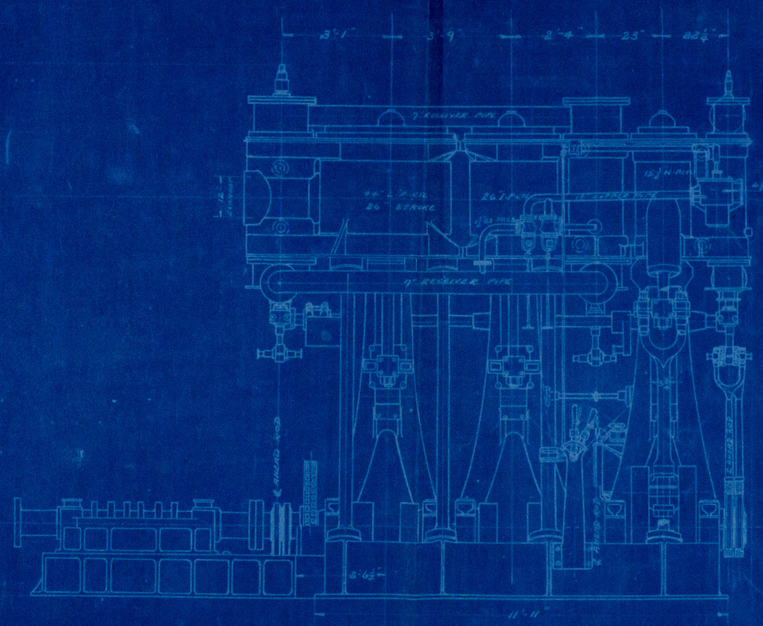

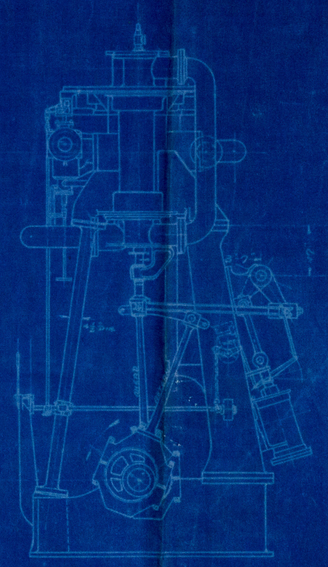

HOPPER BARGE
"CHESTERFIELD."

THE COLLINGWOOD SHIPBUILDING COMPANY, LIMITED
COLLINGWOOD, ONTARIO, CANADA.

ENGINES No. 97.

GENERAL ARRANGEMENT
18½" x 26" ENGINES

DRAWING NO. [illegible] DRAWN BY
SCALE TRACED BY
DATE JULY 10TH 1925 CHECKED BY