LLOYD'S COPY

SHIP No 389.
GENERAL ARRANGEMENT.

SCALE:-1/8"=1 FOOT

Ex "EMPIRE FAUN"

N.N. POSSIEDEN

A.D.M.B. London.

GOOLE SHIPBUILDING & REPAIRING CO. LTD. DRAWING OFFICE No. 18050 DATE 8/6/42 GOOLE

DIMENSIONS :- 185'-0" B.P. x 31'-3" MLD x 14'-0" MLD

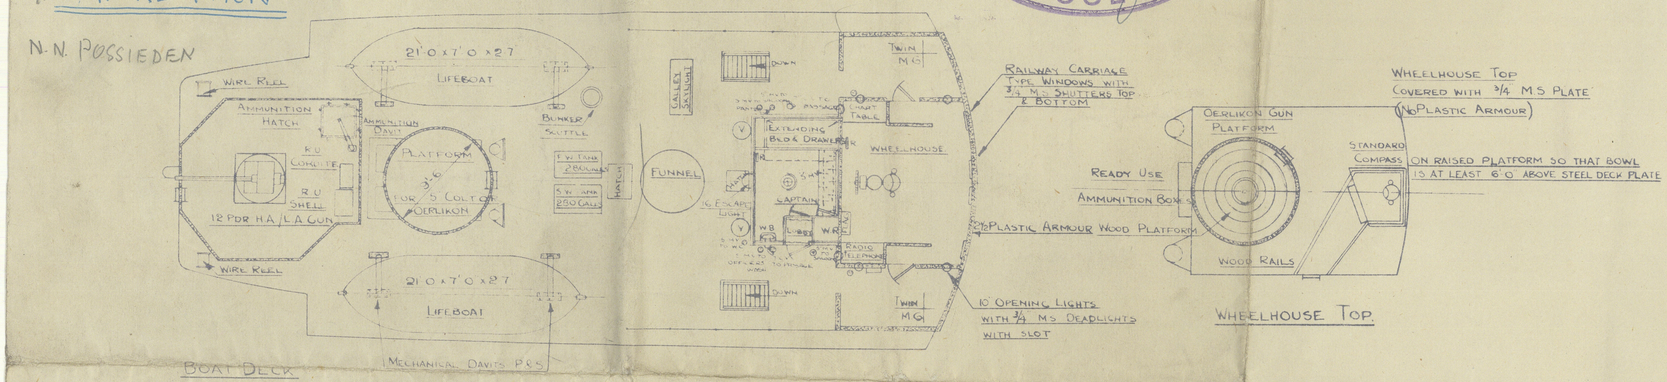

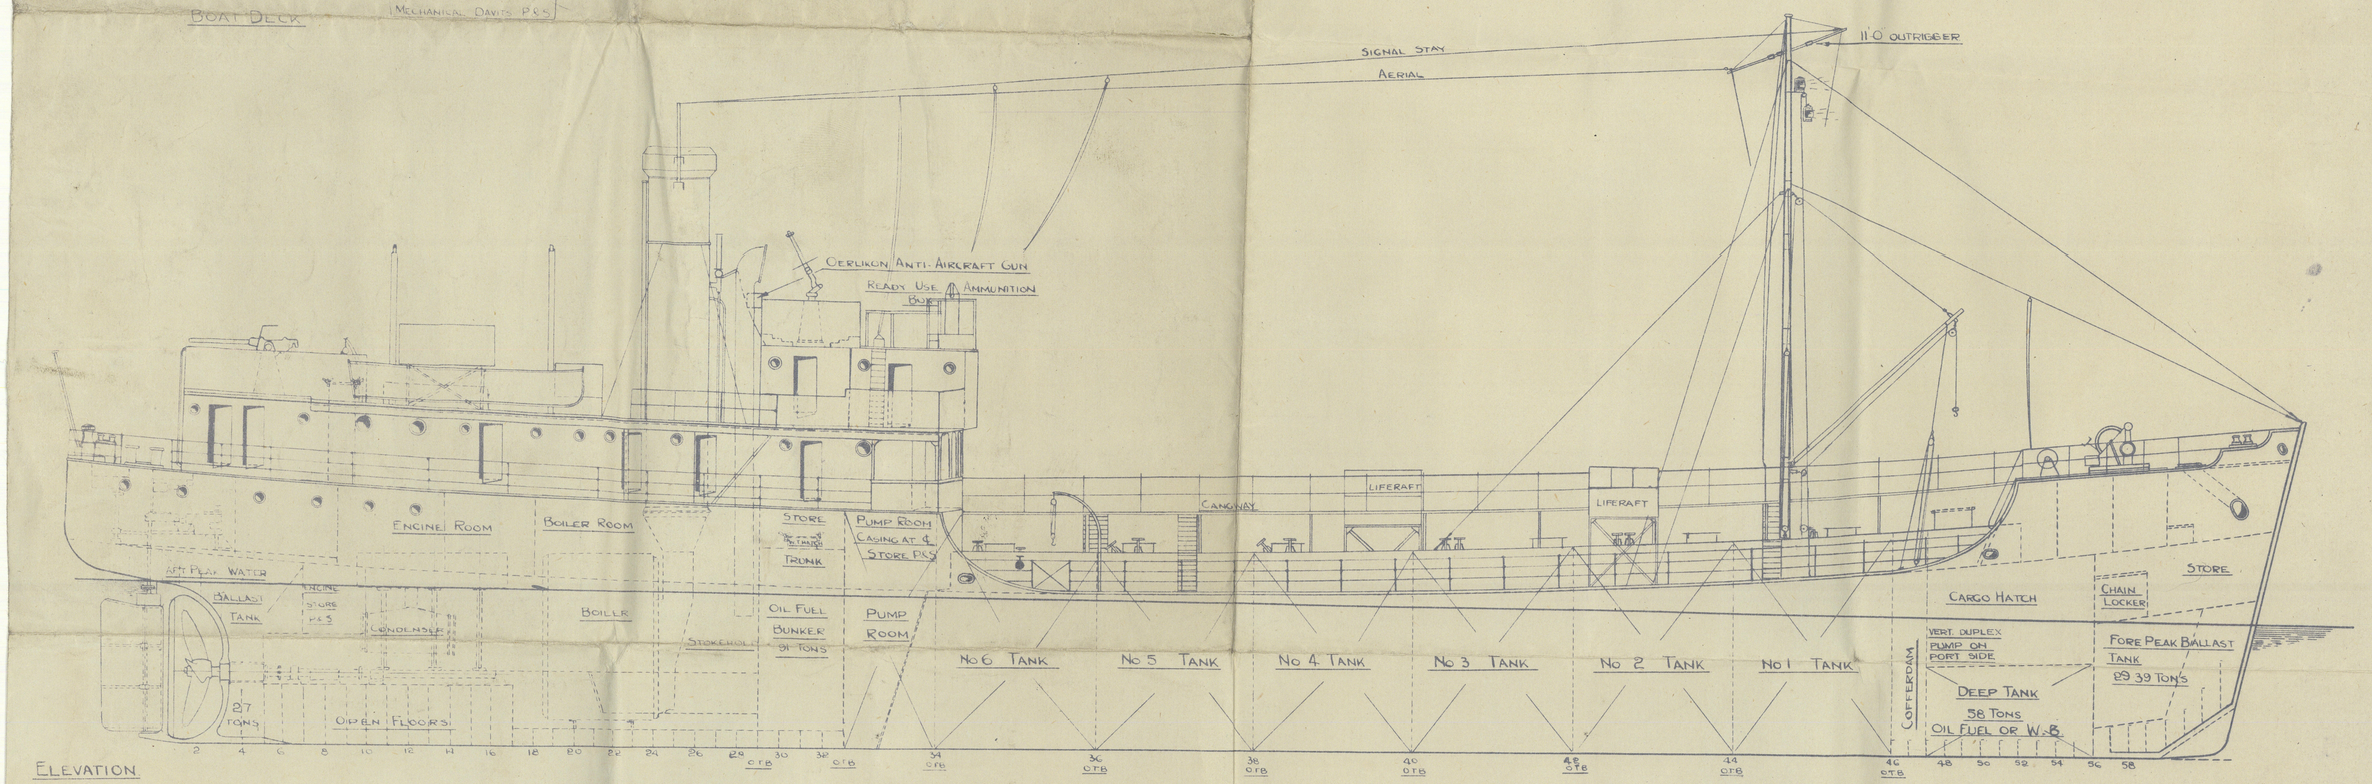

ELEVATION

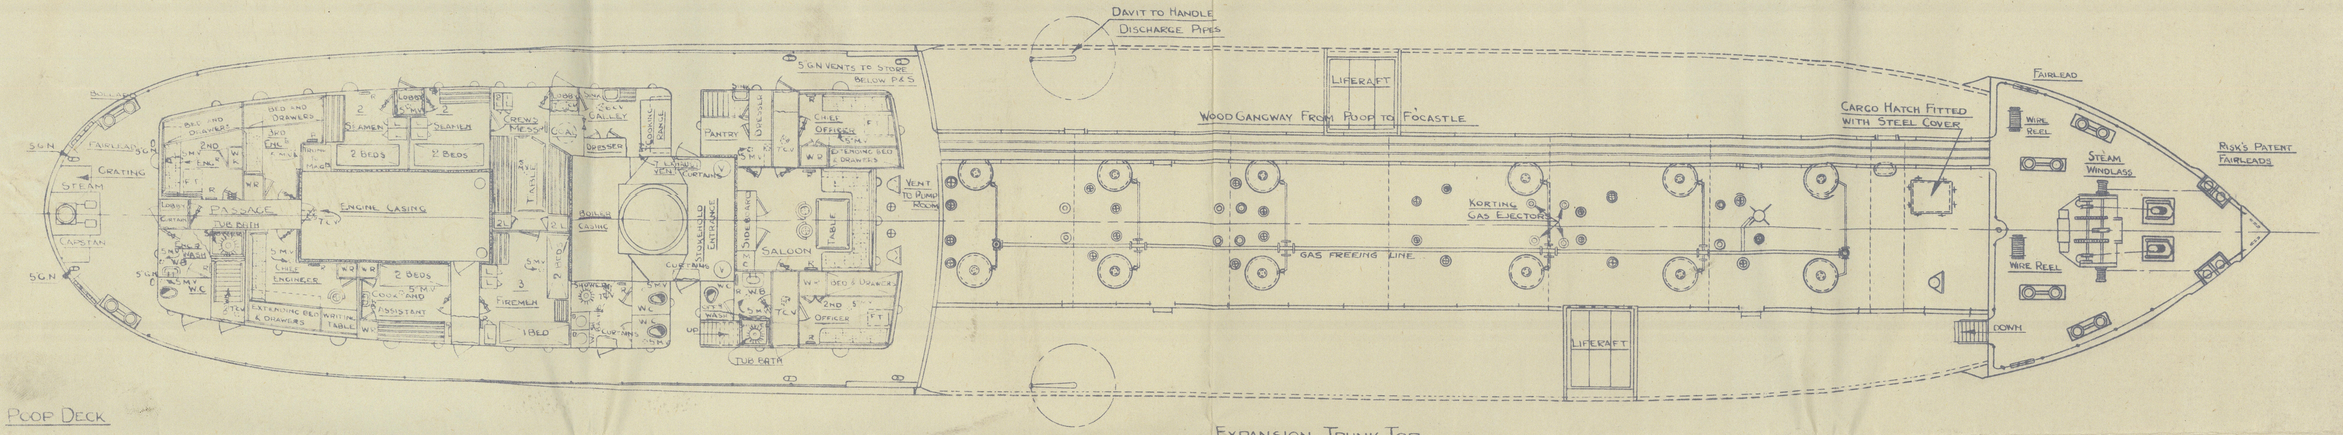

POOP DECK

EXPANSION TRUNK TOP

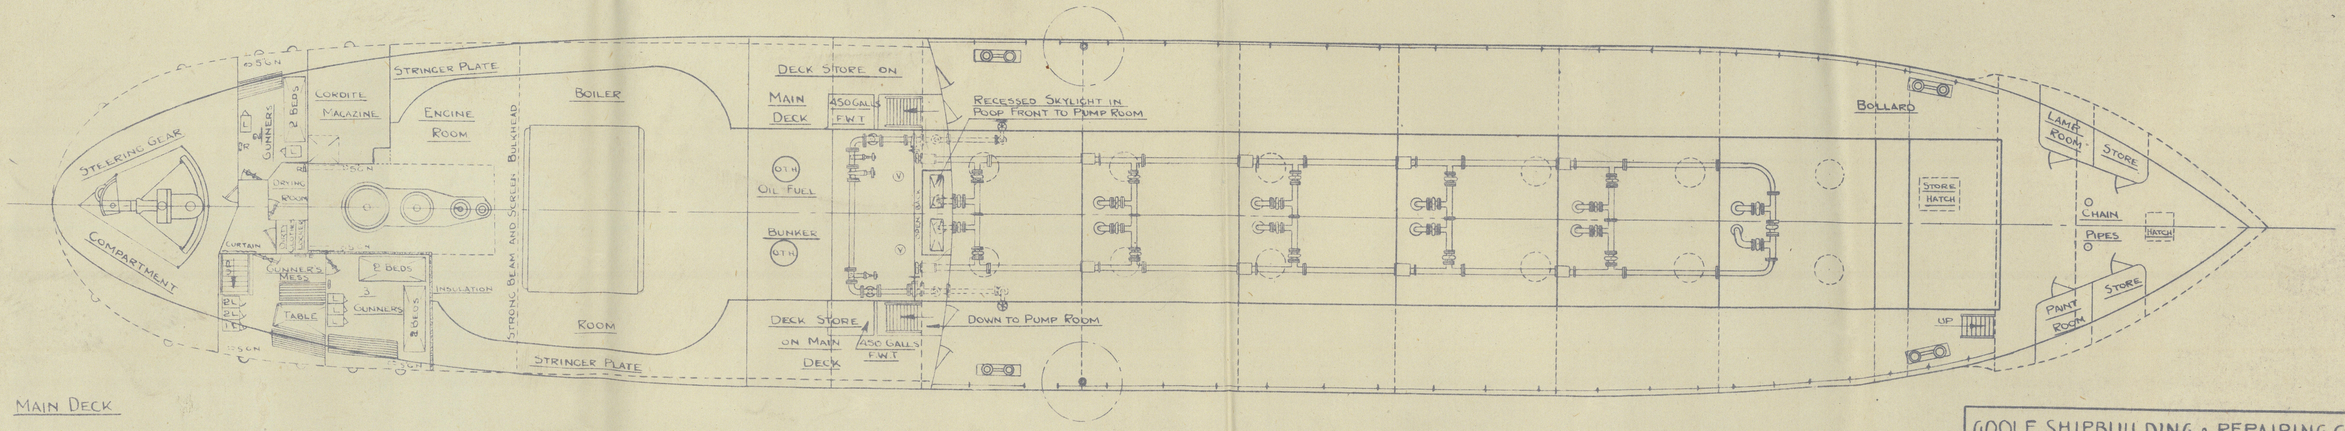

MAIN DECK

GOOLE SHIPBUILDING & REPAIRING CO. LTD.				
GOOLE	Drawn by: NA	Checked by:	Date: 9-5-42	YORKS

011251-011258-0089

© 2021 Lloyd's Register Foundation