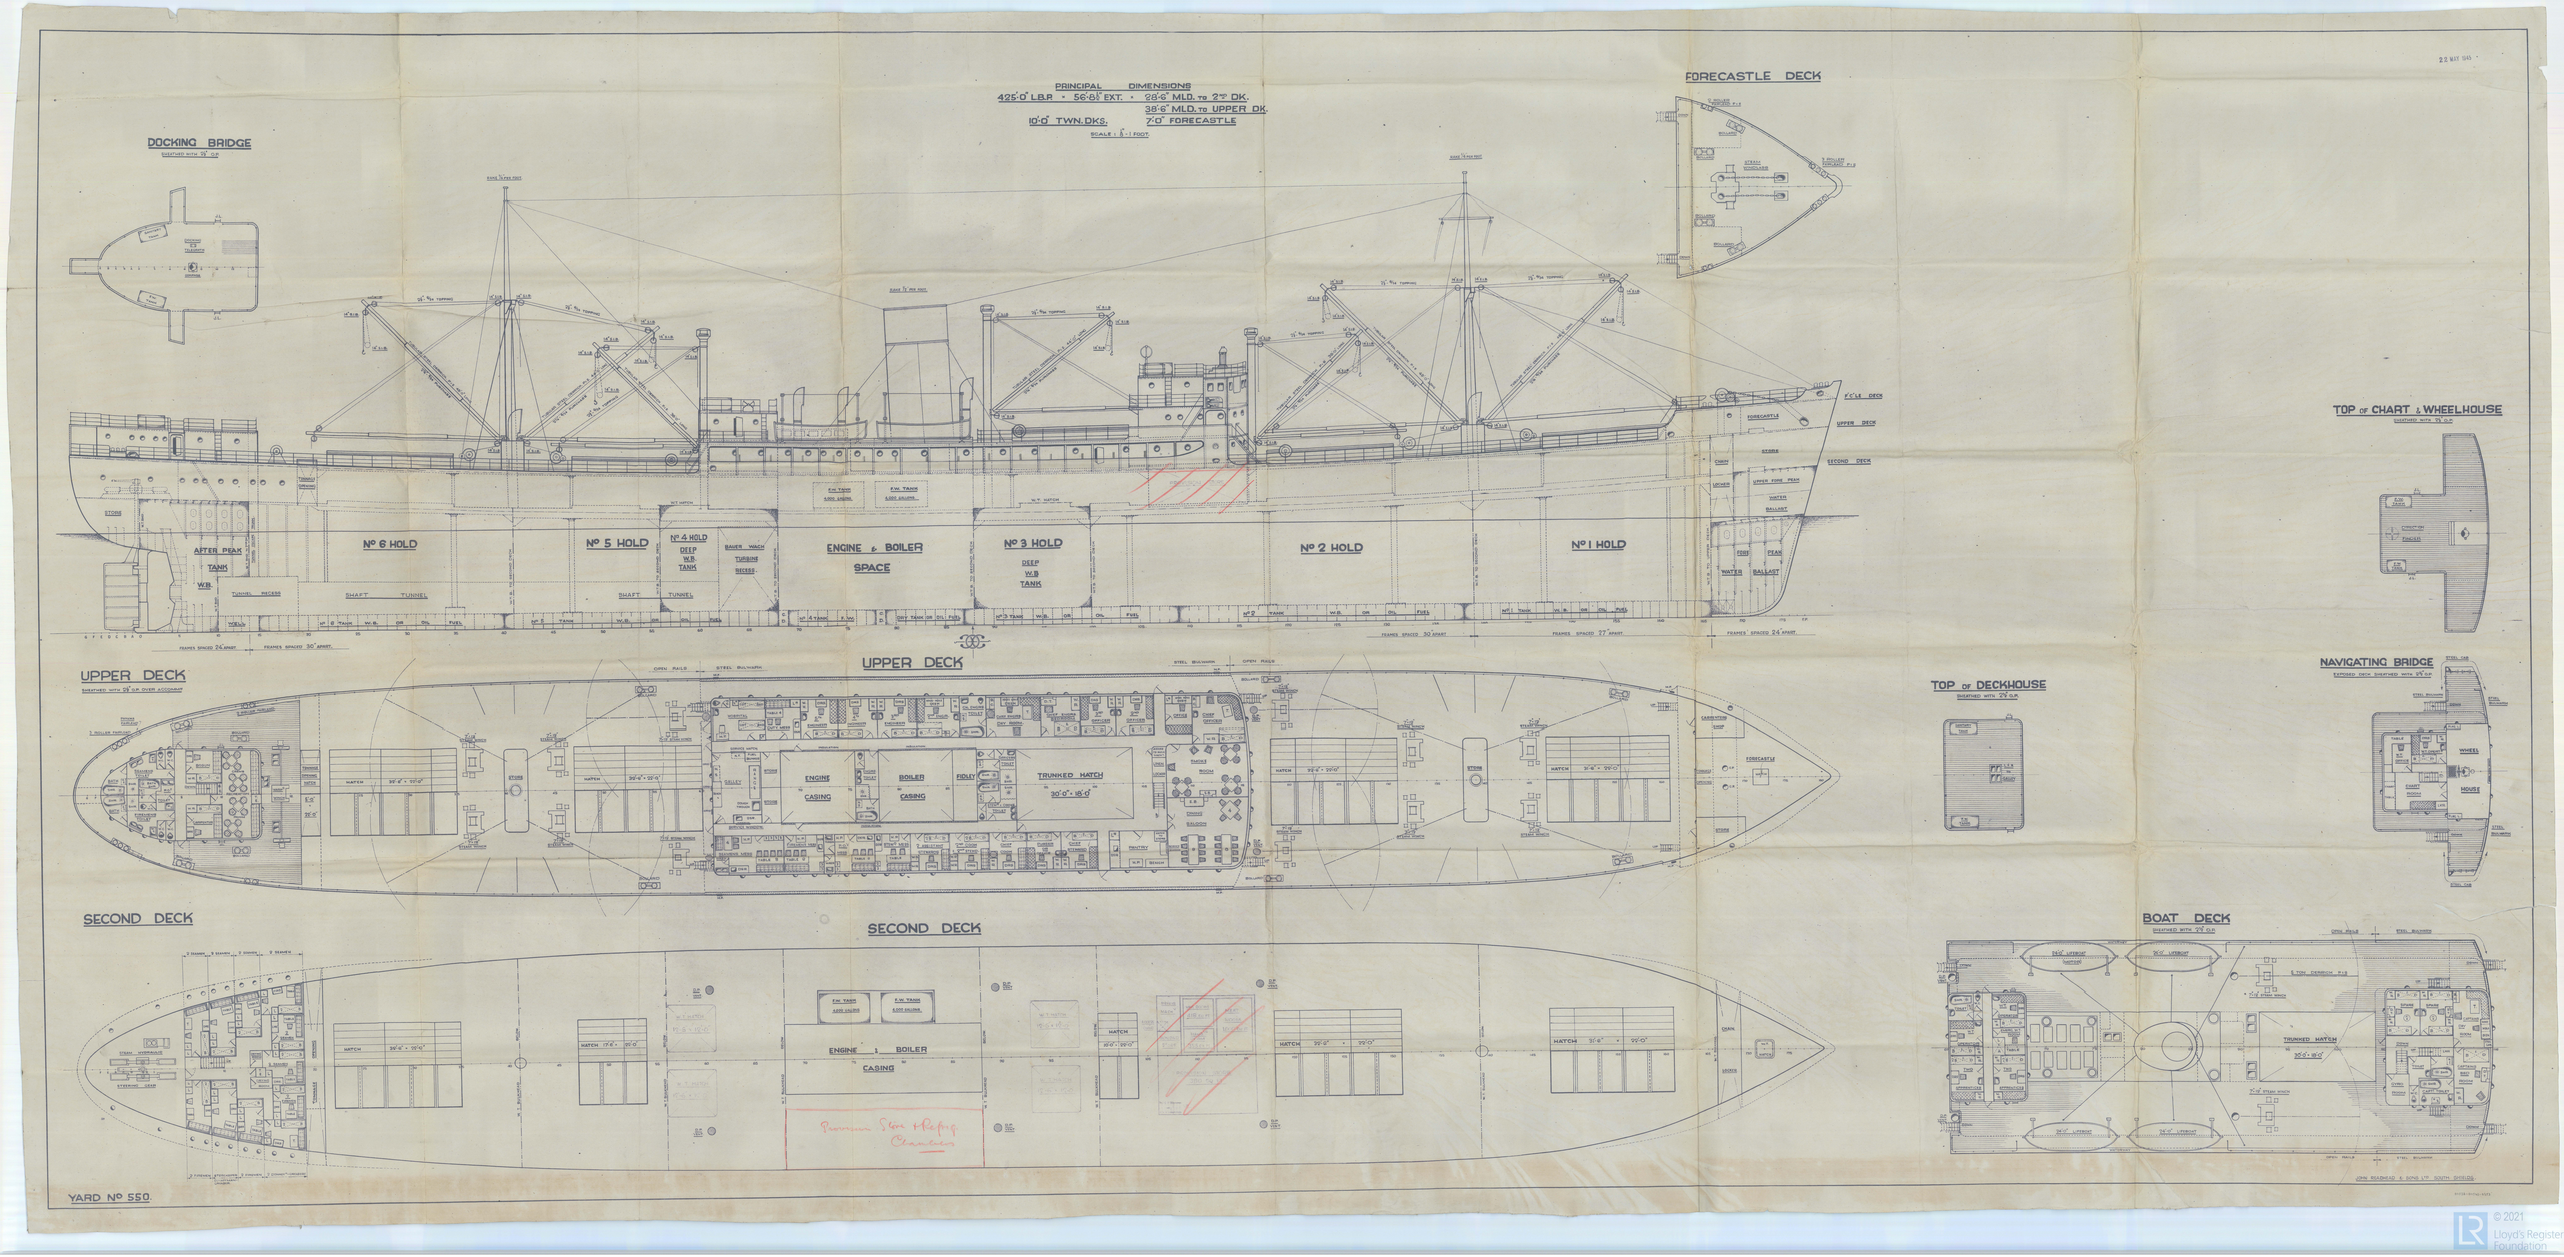
PRINCIPAL DIMENSIONS
425'-0" L.B.P. · 56'-8½" EXT. · 28'-6" MLD. TO 2ND DK.
38'-6" MLD. TO UPPER DK.
10'-0" TWN. DKS.
7'-0" FORECASTLE
SCALE 1/8" = 1 FOOT.
DOCKING BRIDGE
FORECASTLE DECK
TOP OF CHART & WHEELHOUSE
NAVIGATING BRIDGE
TOP OF DECKHOUSE
UPPER DECK
SECOND DECK
BOAT DECK
AFTER PEAK TANK
Nº 6 HOLD
Nº 5 HOLD
Nº 4 HOLD
DEEP W.B. TANK
ENGINE & BOILER SPACE
Nº 3 HOLD
DEEP W.B. TANK
Nº 2 HOLD
Nº 1 HOLD
SHAFT TUNNEL
ENGINE CASING
BOILER CASING
TRUNKED HATCH
ENGINE & BOILER CASING
Provision Store & Refrig. Chambers
YARD Nº 550.

5

General Arrgt

J. Readhead & Sons

No. 550. 22.5.15

BASKERVILLE.

GENERAL ARRGT

© 2021 Lloyd's Register Foundation

011536-011543-0253