S.S. DANUBIAN

EX "S.S. EUSTON."

18 FEB 1898

CAPACITY OF BUNKERS

12 0 PORT	22½ TONS
14 0 STARB	19½
16 0 PORT	22
16 0 STARB	22
4 0 PORT	14
4 0 STARB	14
TOTAL PERMANENT BUNKERS	209 TONS
BRIDGE	233
16 0 BRIERVA BUNKER	332
TOTAL AVAILABLE BUNKER	717 TONS

DIMENSIONS

LENGTH GENERAL 330' 0"		BREADTH EXTREME	44 0"
L B.P.	330 0	DEPTH MOULD'D	24 5"

SCALE ½ INCH = 1 FOOT

DRAWN AT AT LLOYDS, TIBKEN STREET, WATERFORD YARD

N. TONNAGE 2769 00 TONS, NETT REGISTER 1761 TONS

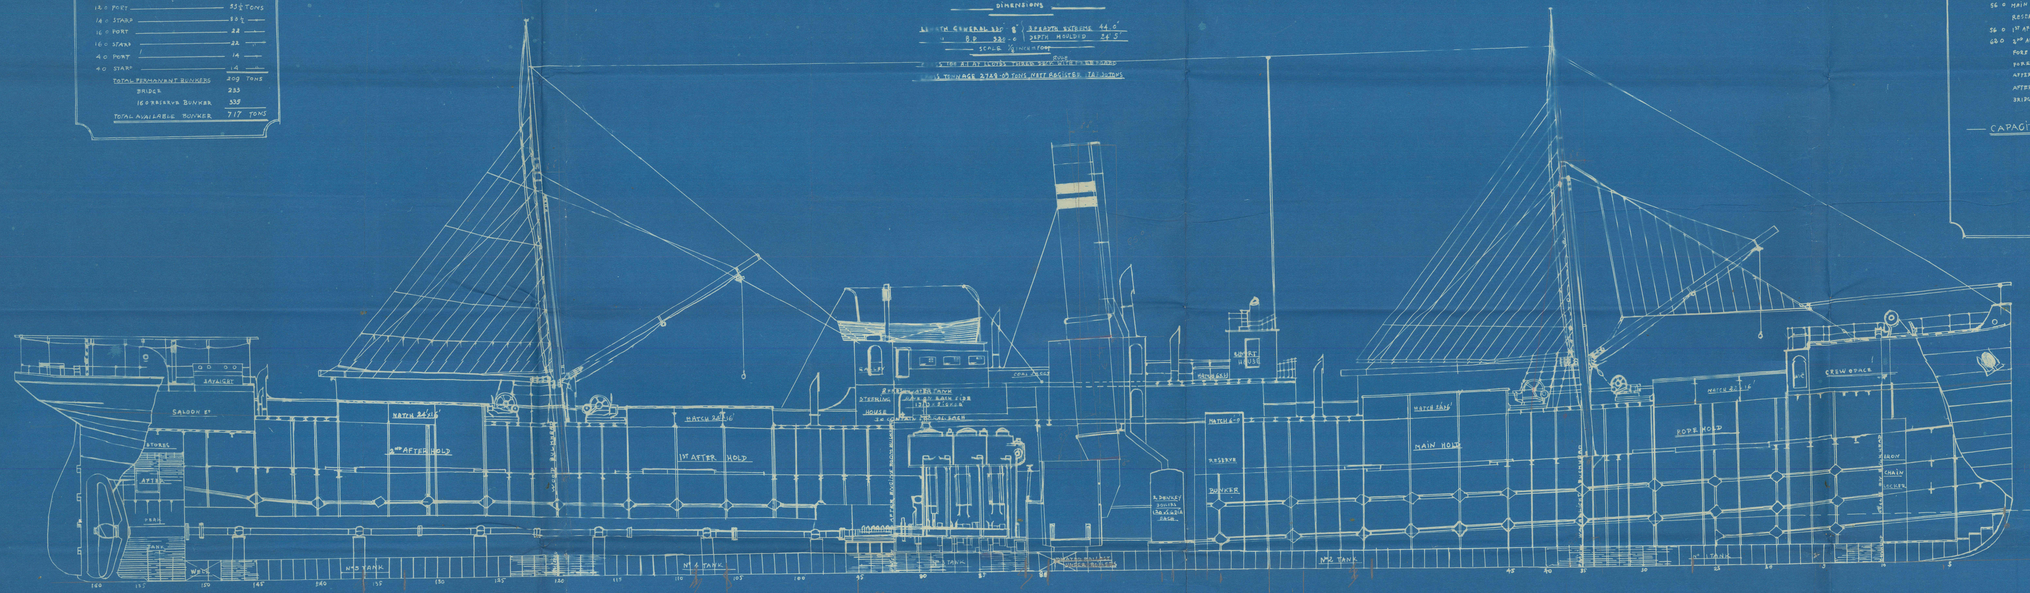

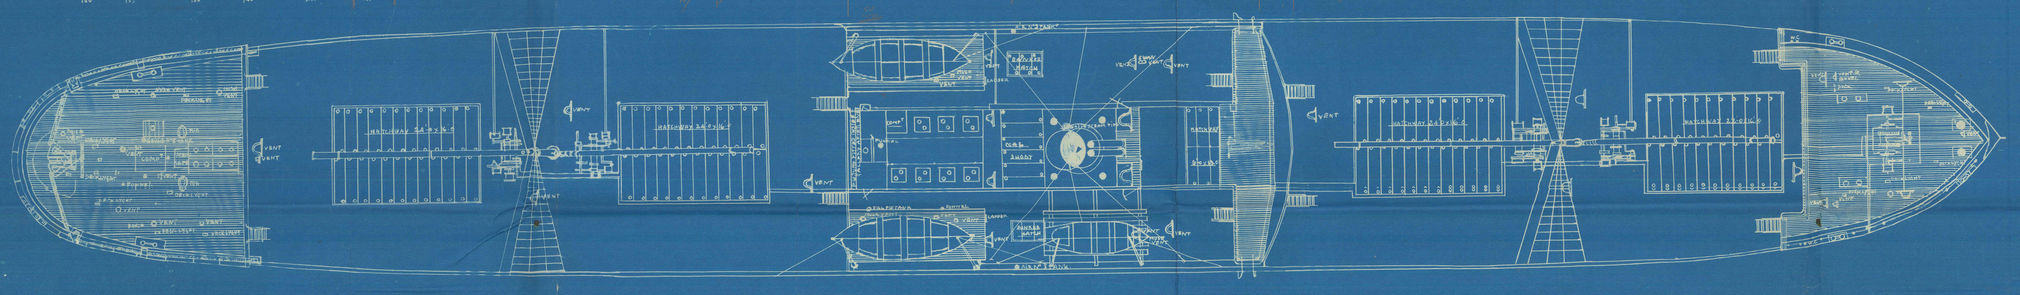

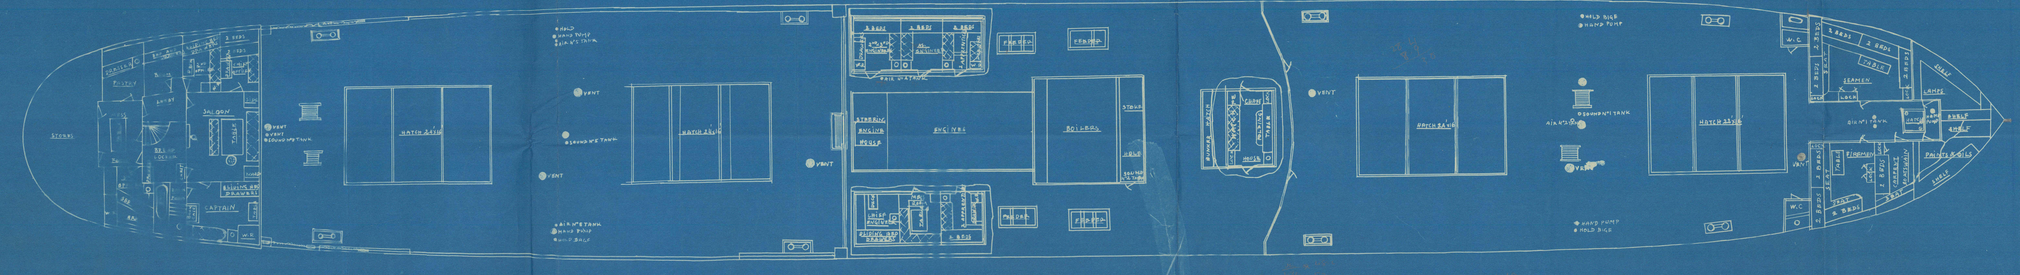

CAPACITY OF HOLDS

		GRAIN	BALES
50 0	FORE HOLD	46138 CUB FT	43672 CUB FT
56 0	MAIN HOLD	35034	32633
	RESERVE BUNKER	11165	11039
56 0	1ST AFTER HOLD	51145	49813
48 0	2ND AFTER HOLD	47141	44118
	FORE UPPER TRANK	1321	1275
	FORE LOWER TRANK	4200	3941
	AFTER UPPER TRANK	1872	1537
	AFTER LOWER TRANK	1874	118
	TRIPLE	1871	15067
		256721 CUB FT	232172 CUBIC FT

CAPACITY OF WATER BALLAST TANKS

50 0	NO 1 TANK	114 TONS
76 0	2	203
76 0	3	73
56 0	4	148
56 0	5	83
12 0		44
		667 TONS

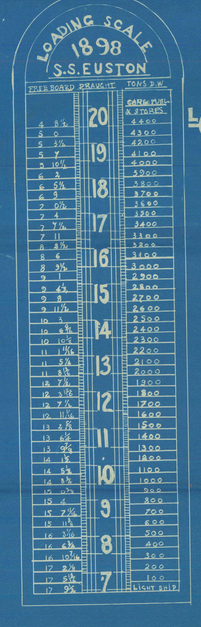

BUILT BY
ROPNER & SON
IRON & STEEL SHIPBUILDERS
STOCKTON-ON-TEES
JULY 18TH 1898

No 346.

© 2021
Lloyd's Register Foundation

General Cargt
c/o Danubian
Alexandria

18 FEB 1949

Bag

011890-011895-0210

Financial Cargo

c/o Danubian Pilgrim

Alexandria 18.2.49

© 2021
Lloyd's Register
Foundation

PHOTOCOPIES S. LASCARIS
20, Rue Bacchus
Tél. 22341
ALEXANDRIE

0210

© 2021
Lloyd's Register
Foundation