YARD No. 5/68 - 6/68 MIDSHIP SECTION. SCALE 1:25.

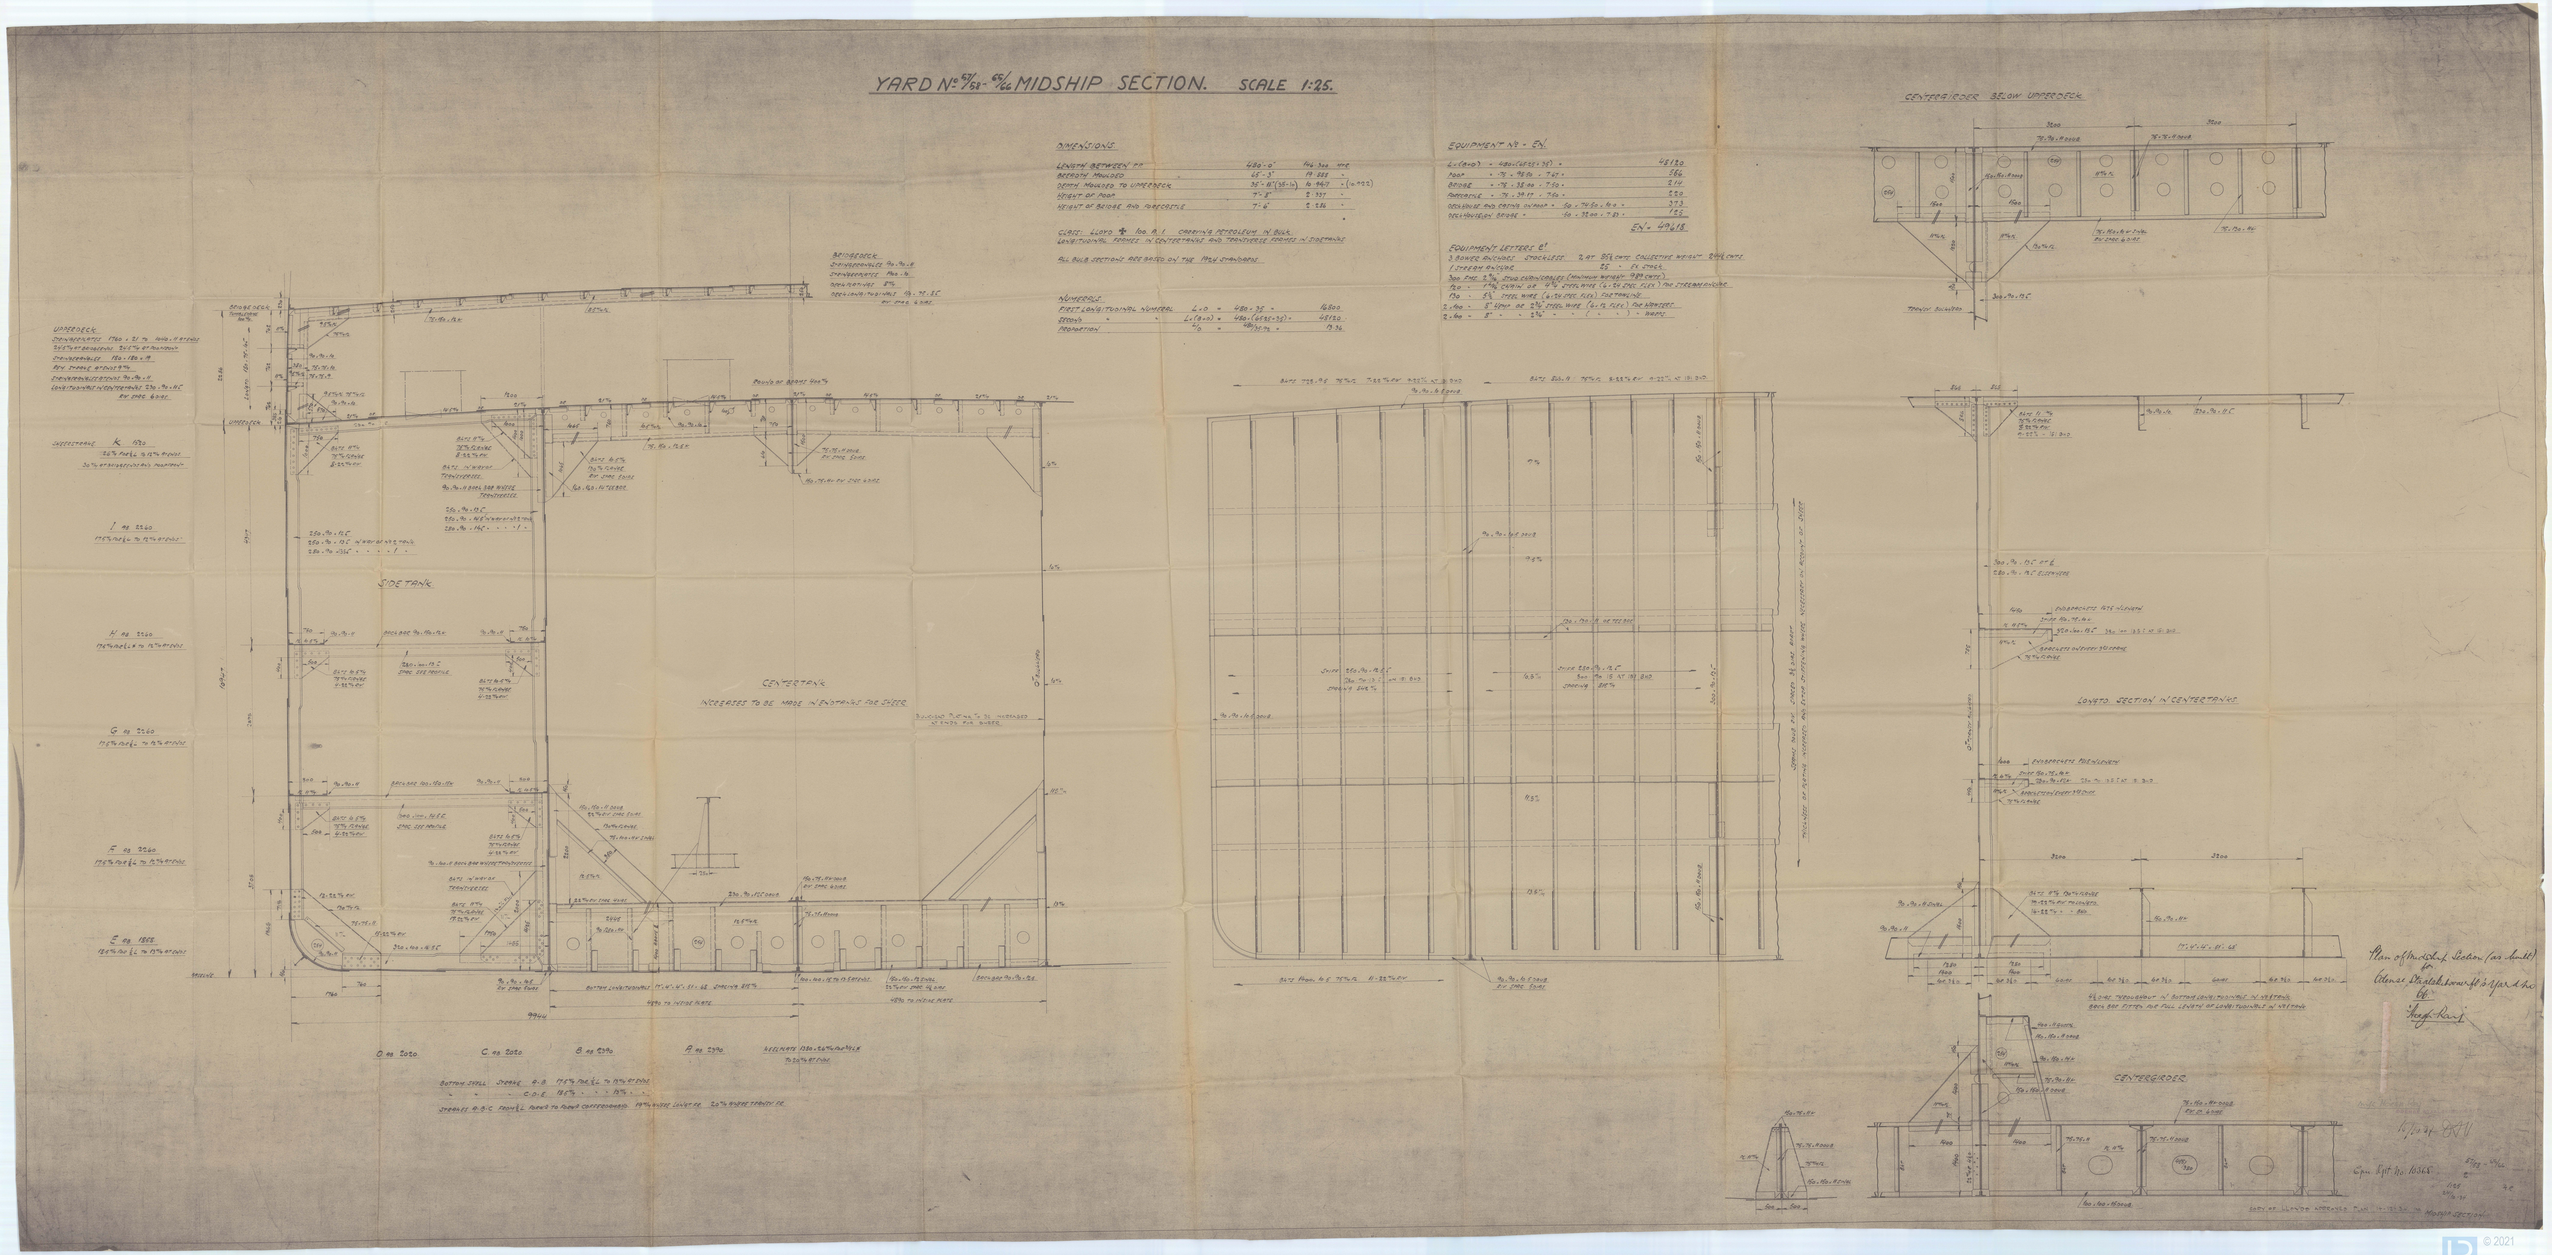

© 2021 Lloyd's Register Foundation