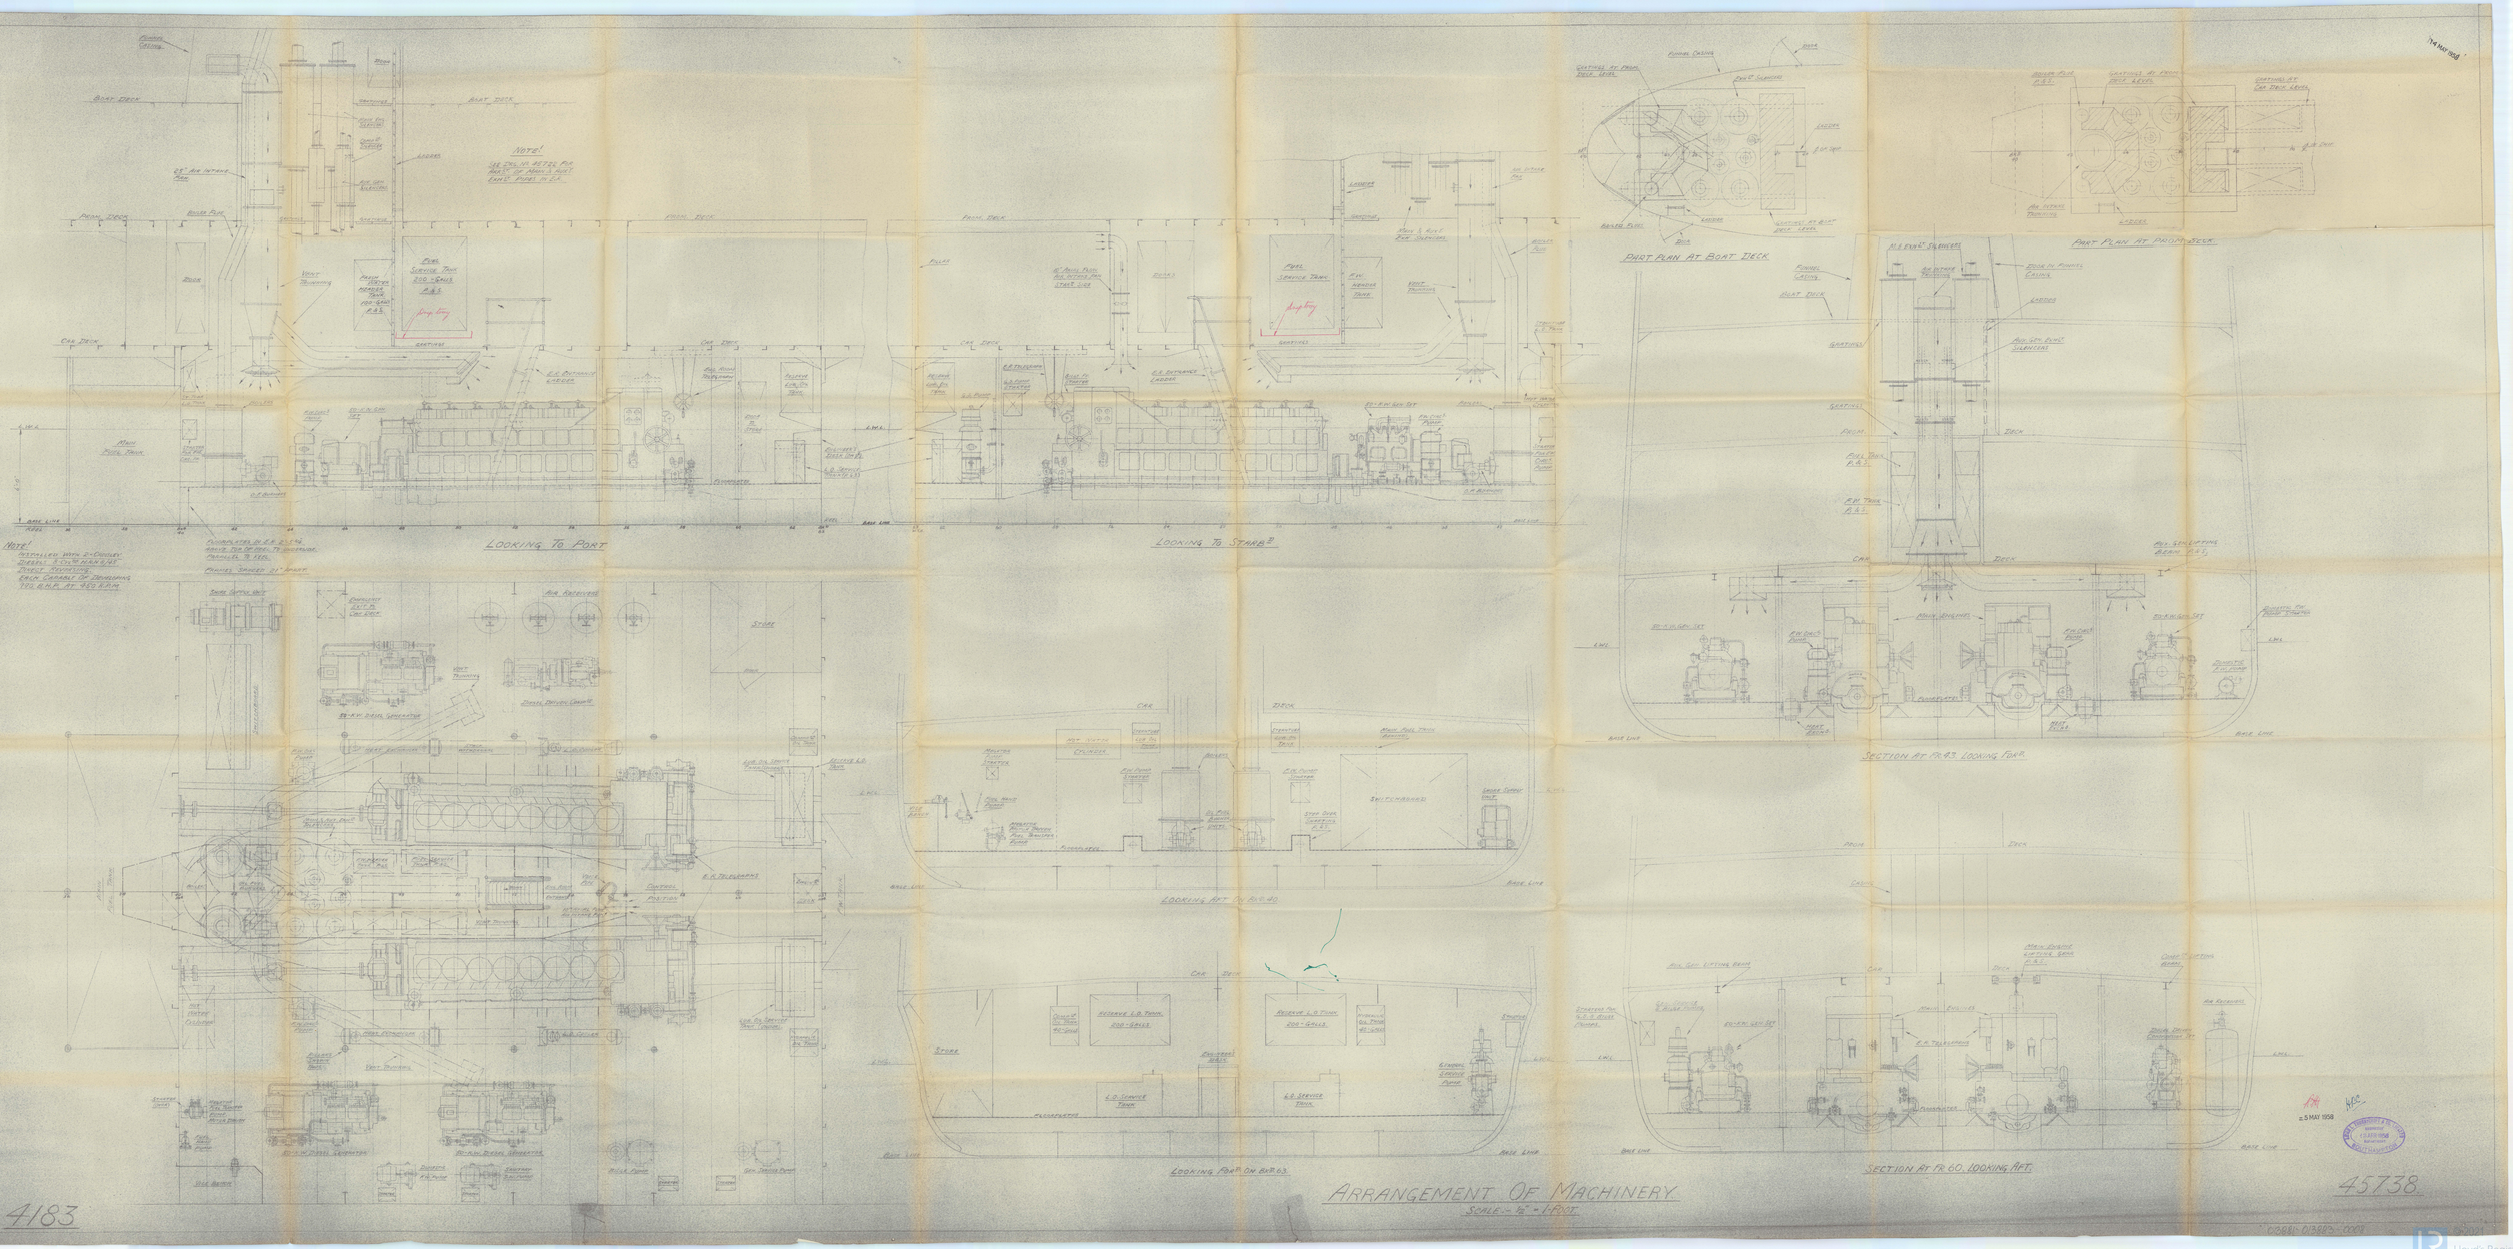
LOOKING TO PORT
LOOKING TO STARB.D
LOOKING AFT IN FR. 90
LOOKING FOR'D ON BKD. 63
PART PLAN AT BOAT DECK
PART PLAN AT PROM. DECK
SECTION AT FR. 93 LOOKING FOR'D
SECTION AT FR. 60 LOOKING AFT
ARRANGEMENT OF MACHINERY
SCALE: ½" = 1 FOOT
4183
45738

CARISBROOKE ★
CASTLE

NAME "Carisbrooke Castle" ★

SOUTHAMPTON REPORT No. 25436

PLAN Machinery Arrgt.

BUILDERS J. I. Thornycroft & Co. Ltd

YARD No. 4183.

Machinery Arrgt.

RECORDS DEPT.,
LONDON

54

013881-013883-0008

© 2021
Lloyd's Register Foundation