2579 ABN.

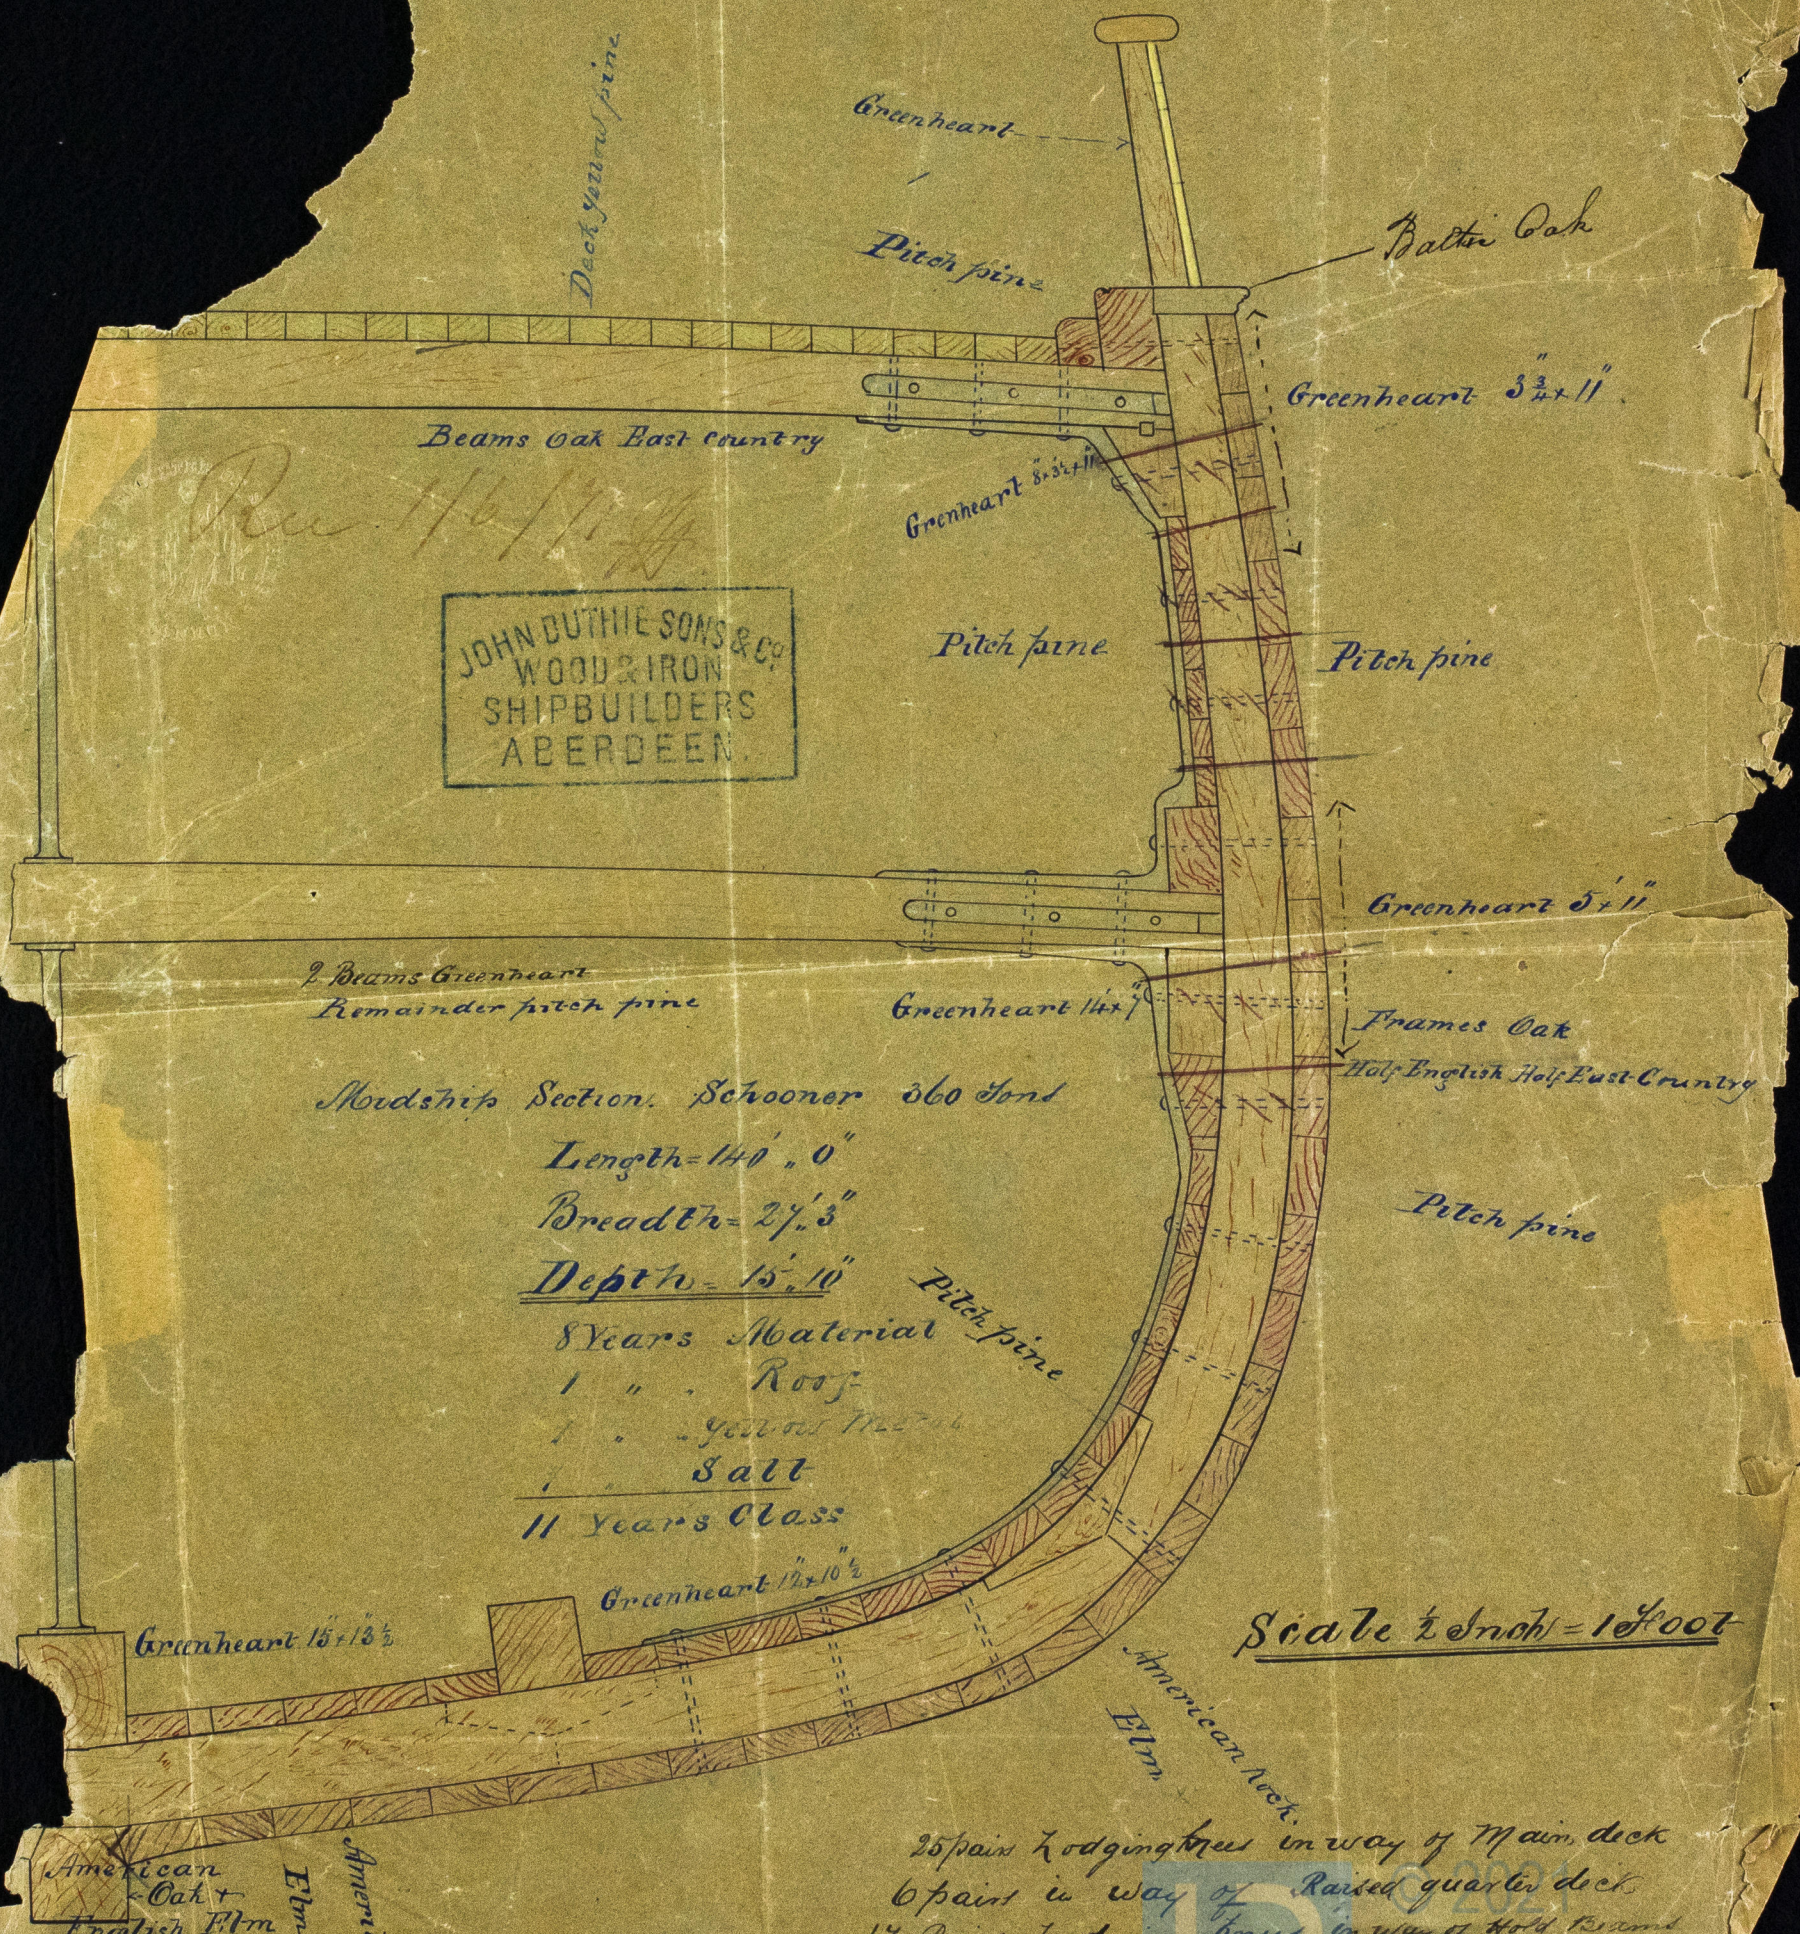

JOHN DUTHIE SONS & Co.
WOOD & IRON
SHIPBUILDERS
ABERDEEN.

25 pairs Lodging knees in way of Main deck
6 pairs in way of Raised quarter deck
17 Pairs Lodging knees in way of Hold Beams
10 pairs Hanging knees in way of Main deck
2 Pairs Maple Standard knees in way of Masts
9 " Hanging knee Riders in Hold
17 Pairs Strops 6 fr apart 4 in broad

ABN17-0054

Lloyd's Register Foundation