RECEIVED 30th MAR. 82

"Dabulamanzi"

3.10.51

# MIDSHIP SECTION

# S. S. No 227

## SPAR DECKED RULE

| | | | |
|---|---|---|---|
| LENGTH TWIXT PERPENDICULARS | 260.0 | LENGTH PER RULE | 258.5 |
| BREADTH — MOULDED | 35.0 | BREADTH D° | 35.0 |
| DEPTH — MOULDED | 24.6 | DEPTH D° | 17.5 |
| BREADTHS IN LENGTH | 7.3 | DEPTHS IN LENGTH | 14.7 |

NUMBERS FOR SCANTLING 17.5 + 17.5 + 31.0 = 66.0 × 258.5 = 17061

NUMBERS FOR EQUIPMENT 17.5 + 34.5 + 38 0 = 80.0 × 258.5 = 20680

100 R. GRADE

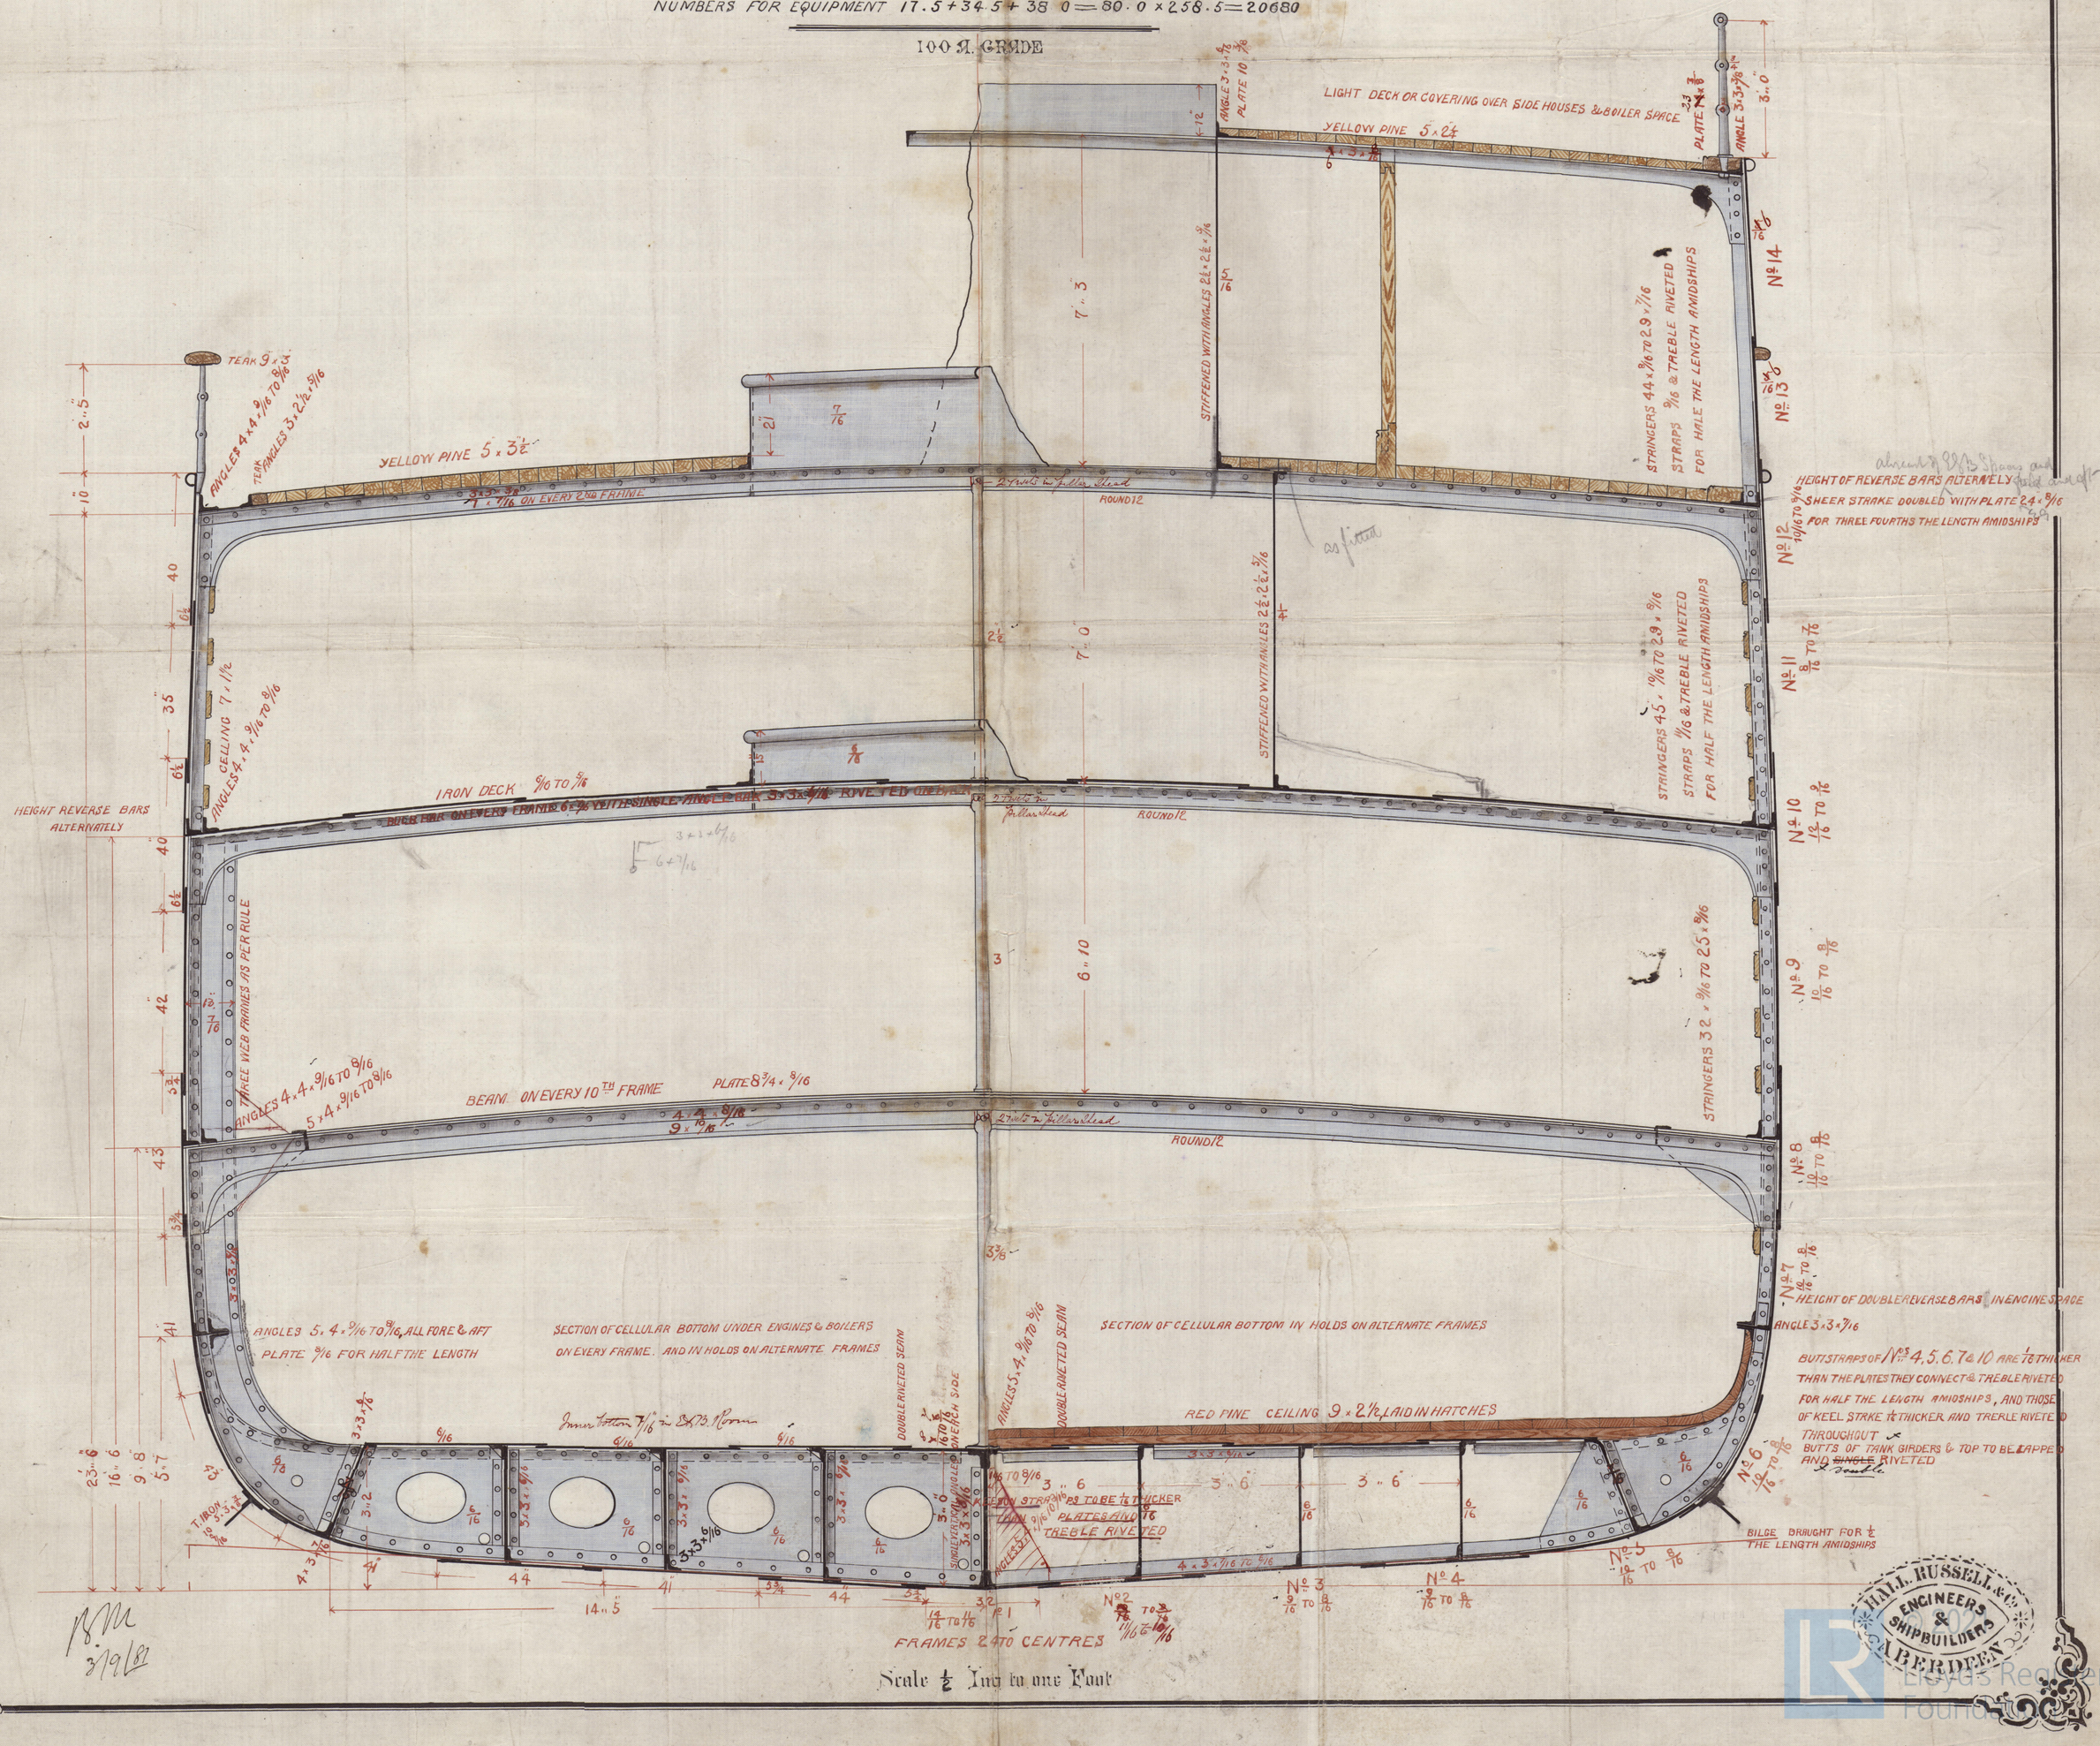


Scale ½ Inch to one Foot

HALL, RUSSELL & Co. ENGINEERS & SHIPBUILDERS ABERDEEN

© 2022 Lloyd's Register Foundation

ABN 17-0179