"Star of Austria"
Belfast Report No. 3205

19.3.85.

Midship Section of No. 37. Sailing Ship. (Steel)

254·6 × 38·6 × 25·5

To class 100 A. at Lloyds

Scale ½" = one foot.

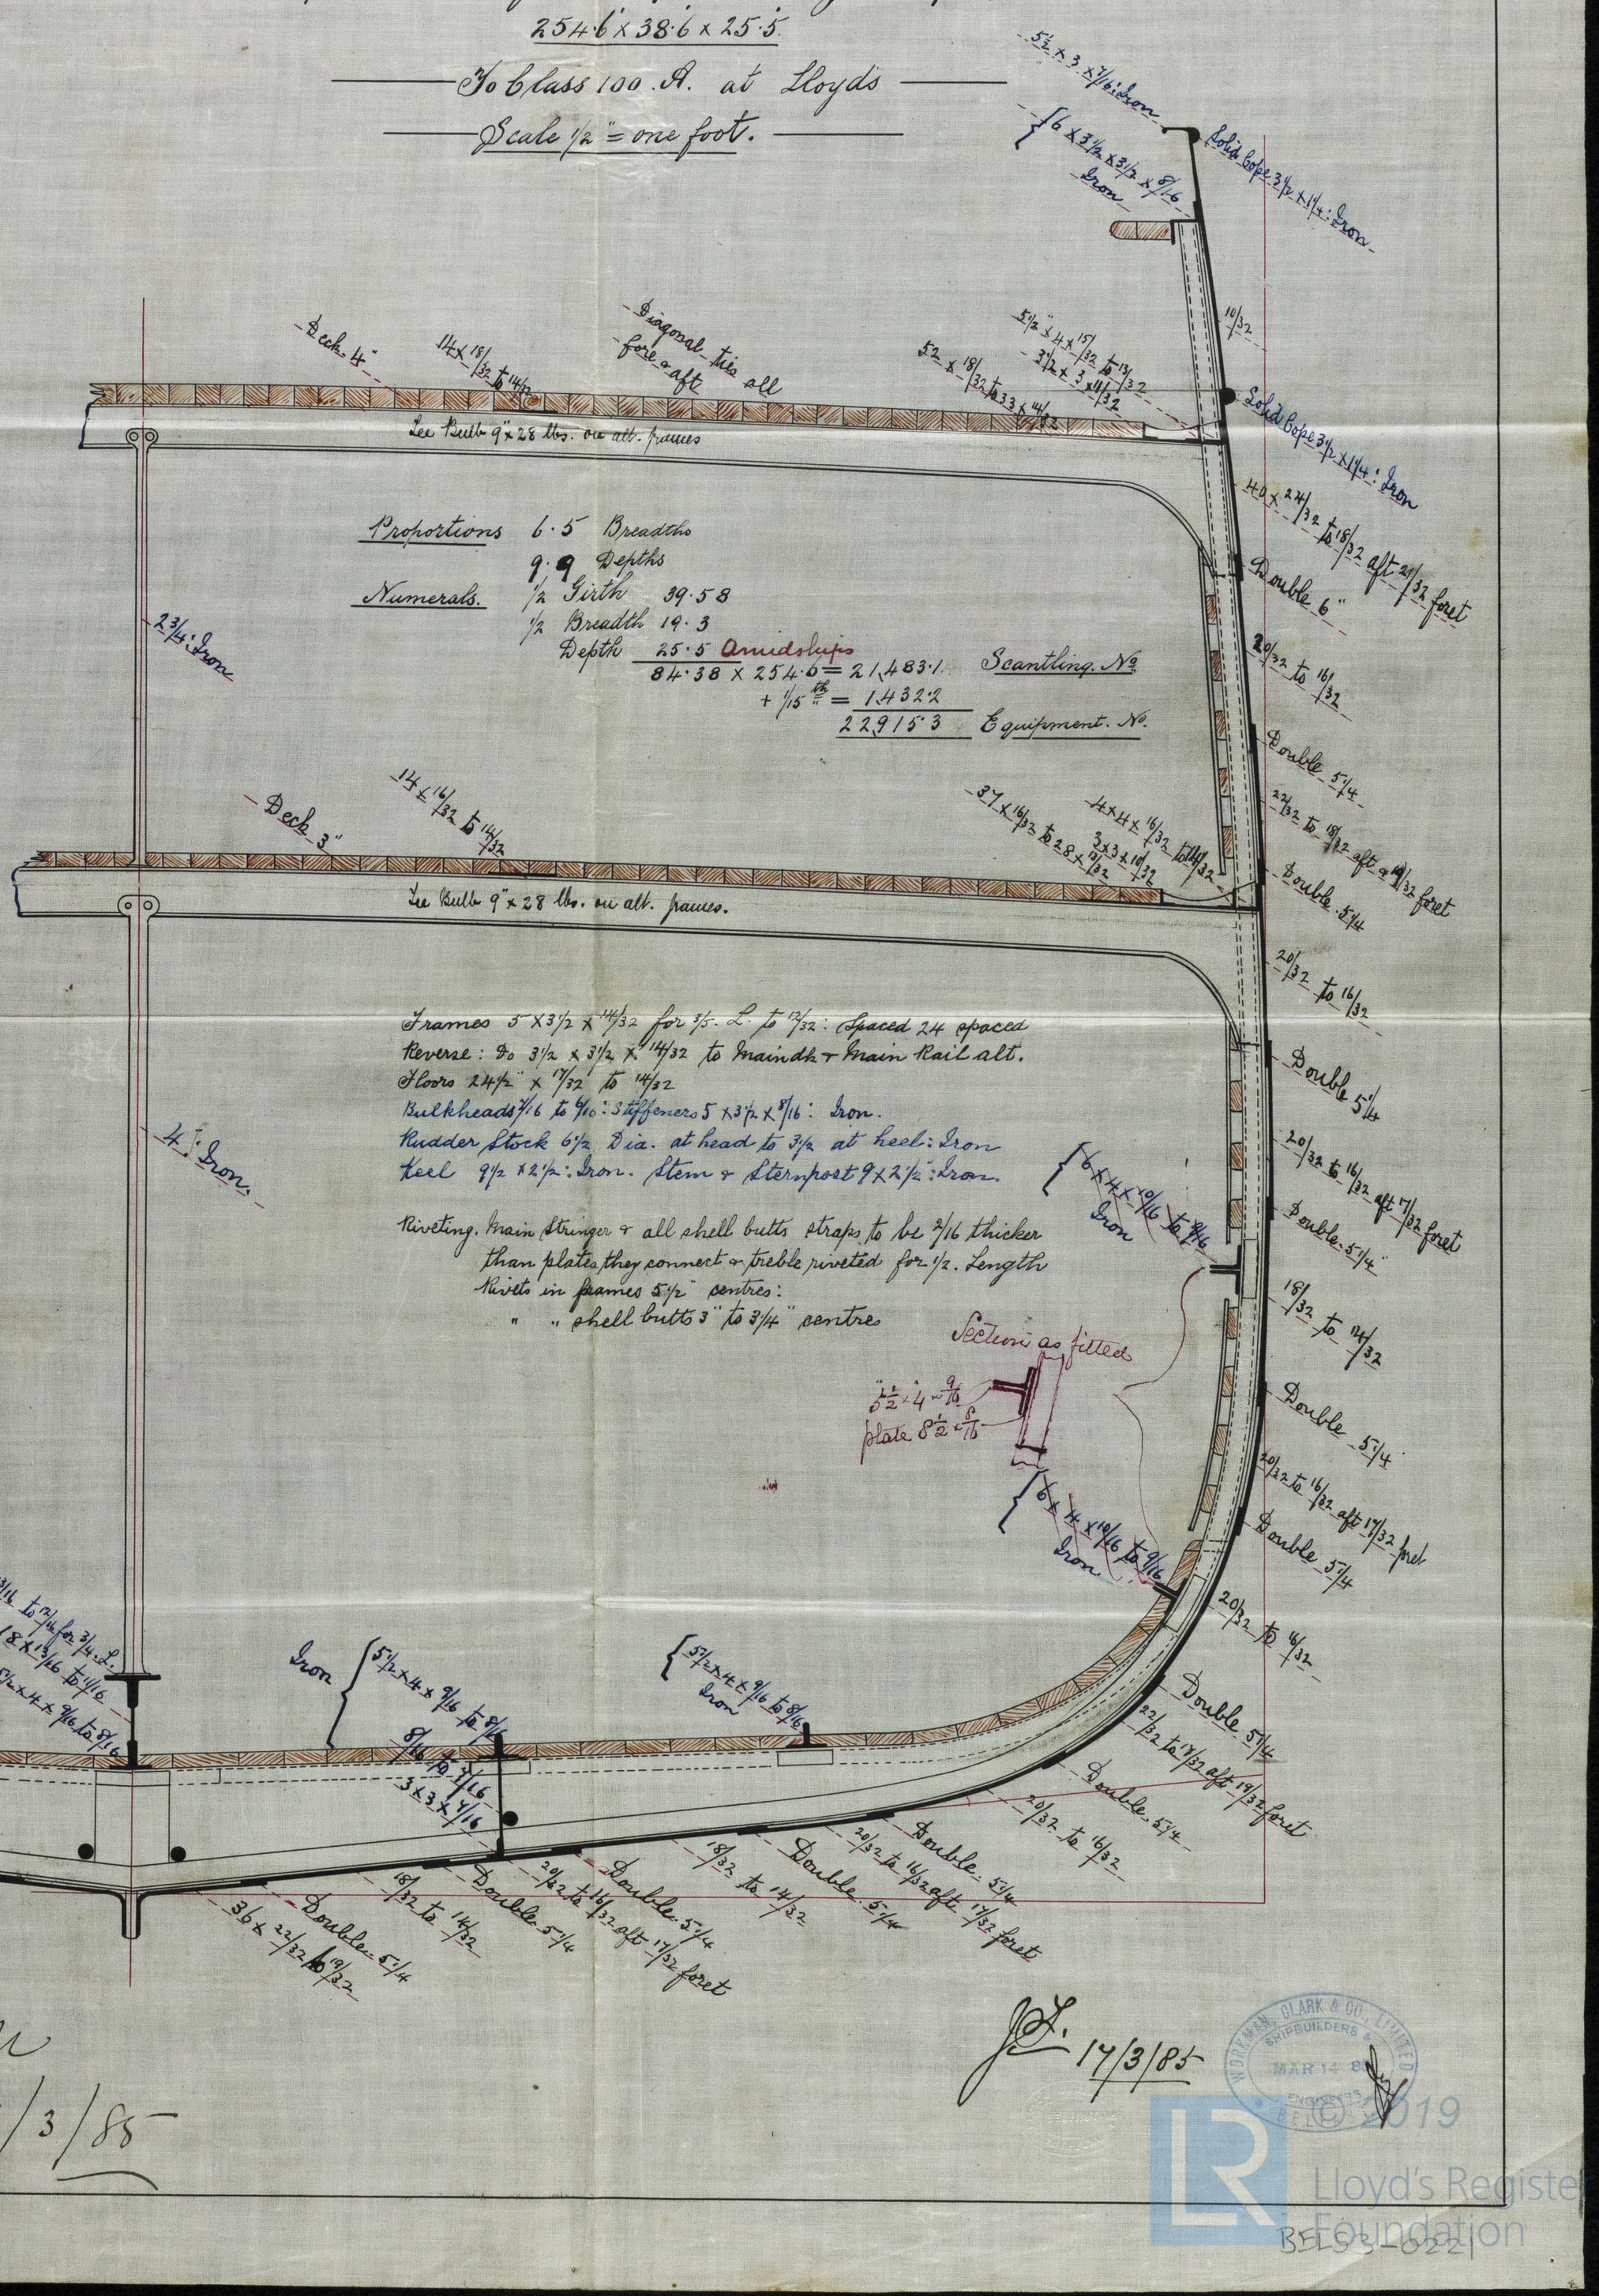

19/3/85

J.E. 17/3/85

WORKMAN, CLARK & CO., LIMITED SHIPBUILDERS & ENGINEERS BELFAST MAR 14 85
© 2019 Lloyd's Register Foundation
BELS3-022