LLOYD'S REGISTER OF SHIPPING
RECEIVED
22 DEC. 85
LONDON

23/12/85.
5.7.86.

No. 40 "Elgiva"
Belfast Report No. 2237

Midship Section Nos 40 & 42 S.S.

Dimensions 180' × 26' × 13'-11" to floors
To Class 100. A.1.
Scale ½" = one foot

Numerals ½ Breadth 13·0
½ Girth 25·75
Depth 15·2
53·95 × 178·84 = 9,648·4 Plating No
+ 1/10th = 964·8
10,613·2 Equipt No

Proportions
11·7 Depths
6·8 Breadths

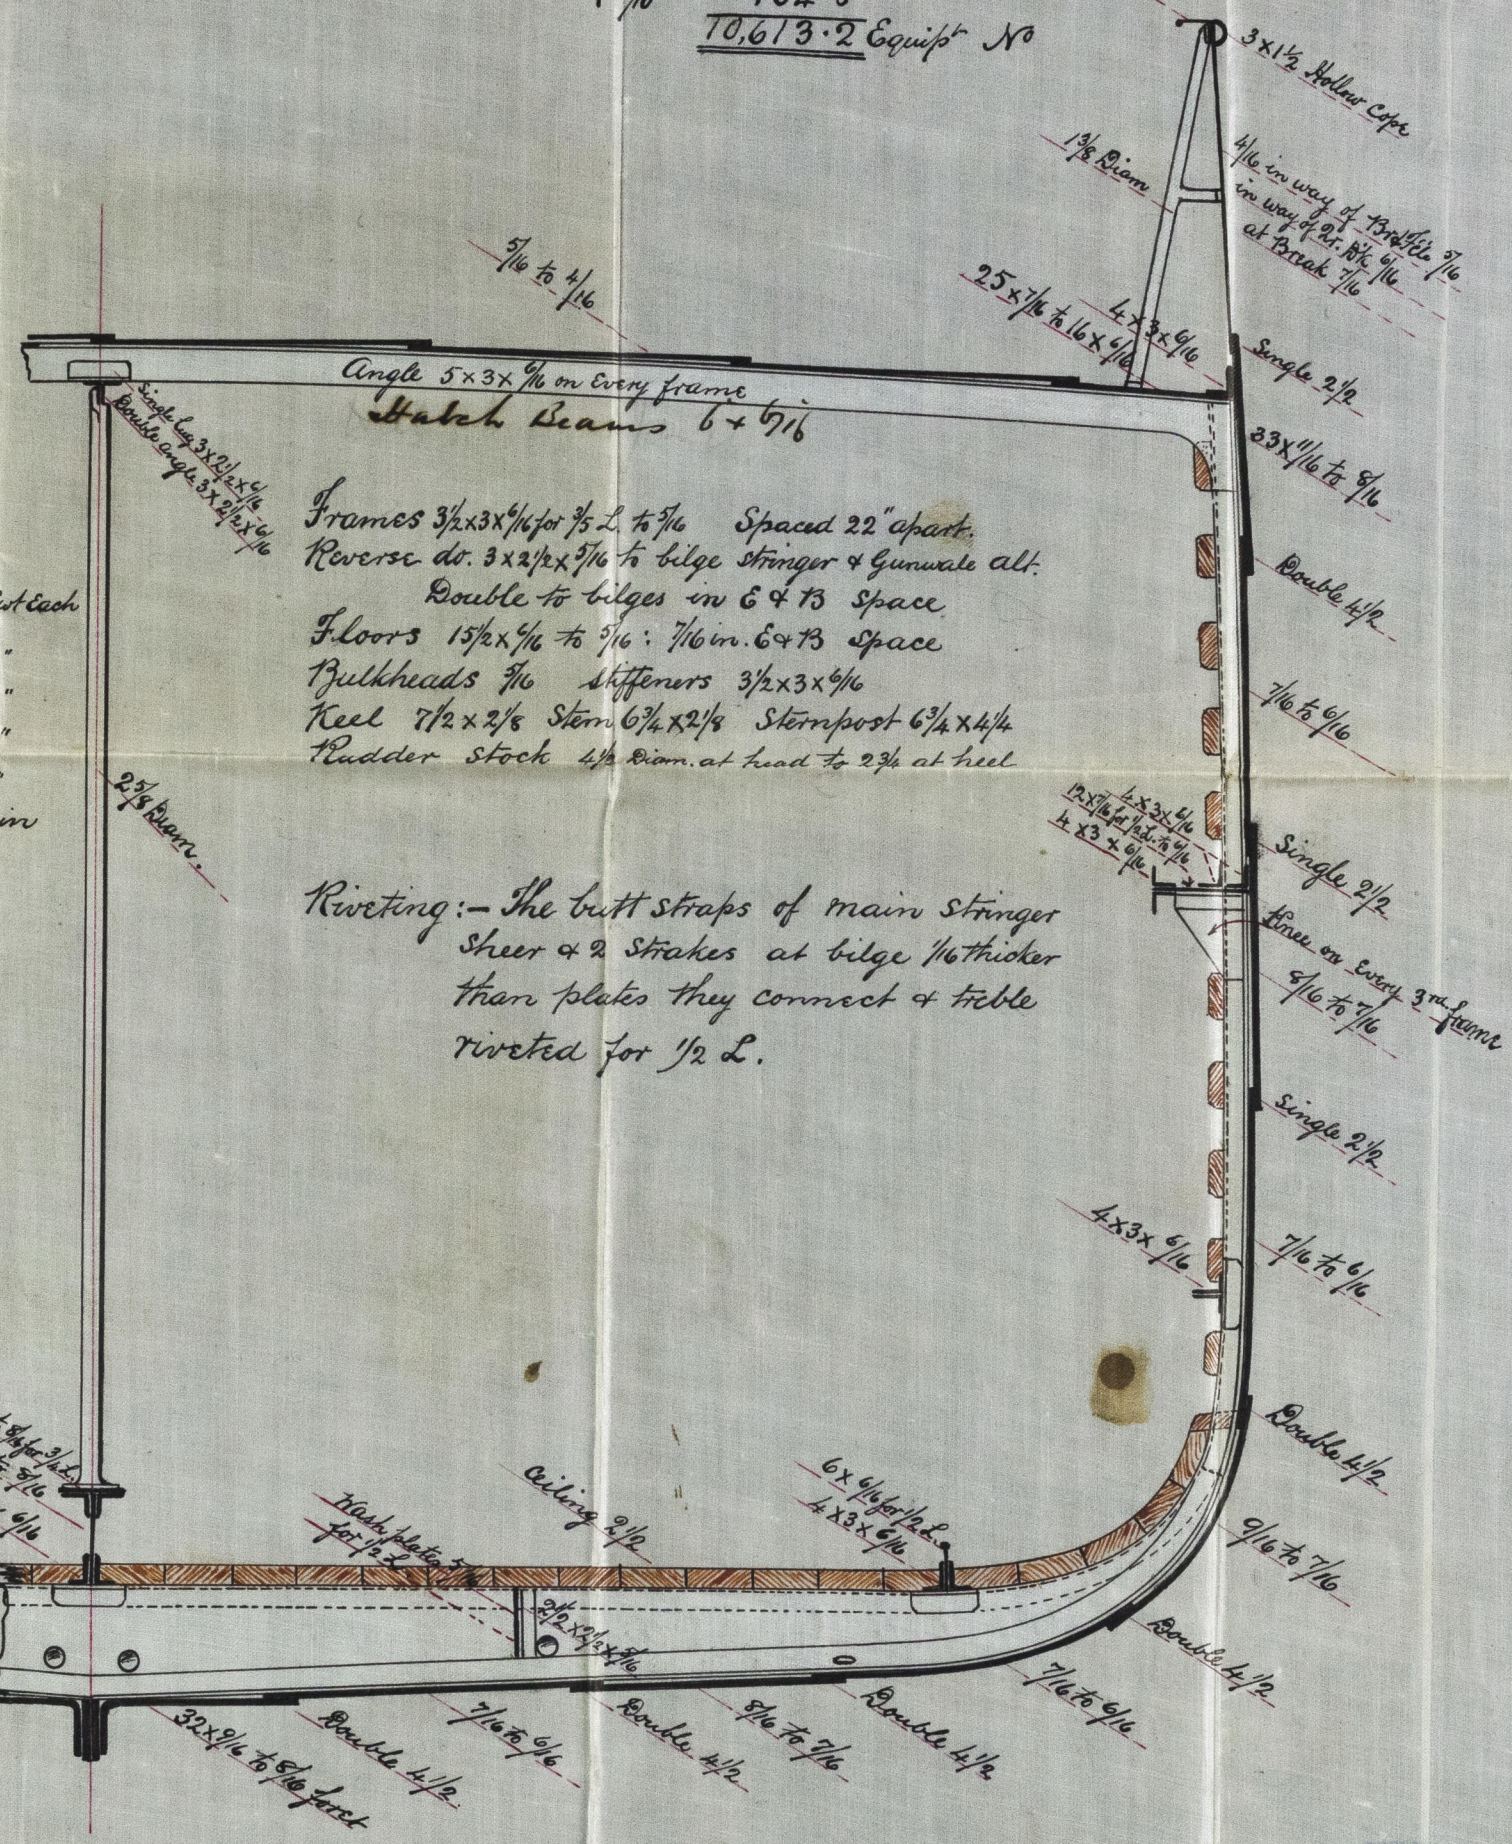

Frames 3½×3×6/16 for 3/5 L. to 5/16 Spaced 22" apart.
Reverse do. 3×2½×5/16 to bilge stringer & Gunwale alt.
Double to bilges in E & B Space
Floors 15½×6/16 to 5/16: 7/16 in. E & B Space
Bulkheads 5/16 Stiffeners 3½×3×6/16
Keel 7½×2⅛ Stem 6¾×2⅛ Sternpost 6¾×4¼
Rudder Stock 4½ Diam. at head to 2¾ at heel

Riveting:— The butt straps of main stringer sheer & 2 strakes at bilge 1/16 thicker than plates they connect & treble riveted for ½ L.

Equipment

2 Bower Anchors (Ex. Stock)	12 Cwt Each	
1 " "	10¼ "	
1 Stream " "	4 "	
1 Kedge " "	2 "	
1 " " "	1 "	
195 Fathoms	1 3/16"	Bower chain
60 "	13/16"	Stream "
75 "	8½"	Towline
90 "	6½"	Hawser

J.H.R.
23/12/85

21.12.85

WORKMAN, CLARK & CO. LTD. SHIPBUILDERS BELFAST
DEC 19 85
ENGINEERS
© 2019 Lloyd's Register Foundation
BELS3-0281