LLOYD'S REGISTER OF SHIPPING
30.11.93.

Nos 227-8.

RUDDER.

SCALE 1/2 IN. = ONE FT.

IRON FORGING.

LOOSE PINTLES 4" DIA.

S.S. Clan Ross.
Brw Rept. No. 604.

CONSTRUCTION AND ARMAMENTS (A & S)
SHIPYARD DEPARTMENT
25 NOV 1943
PATTERN SHOP LOFT
Brw 25/11/43 Ir.J

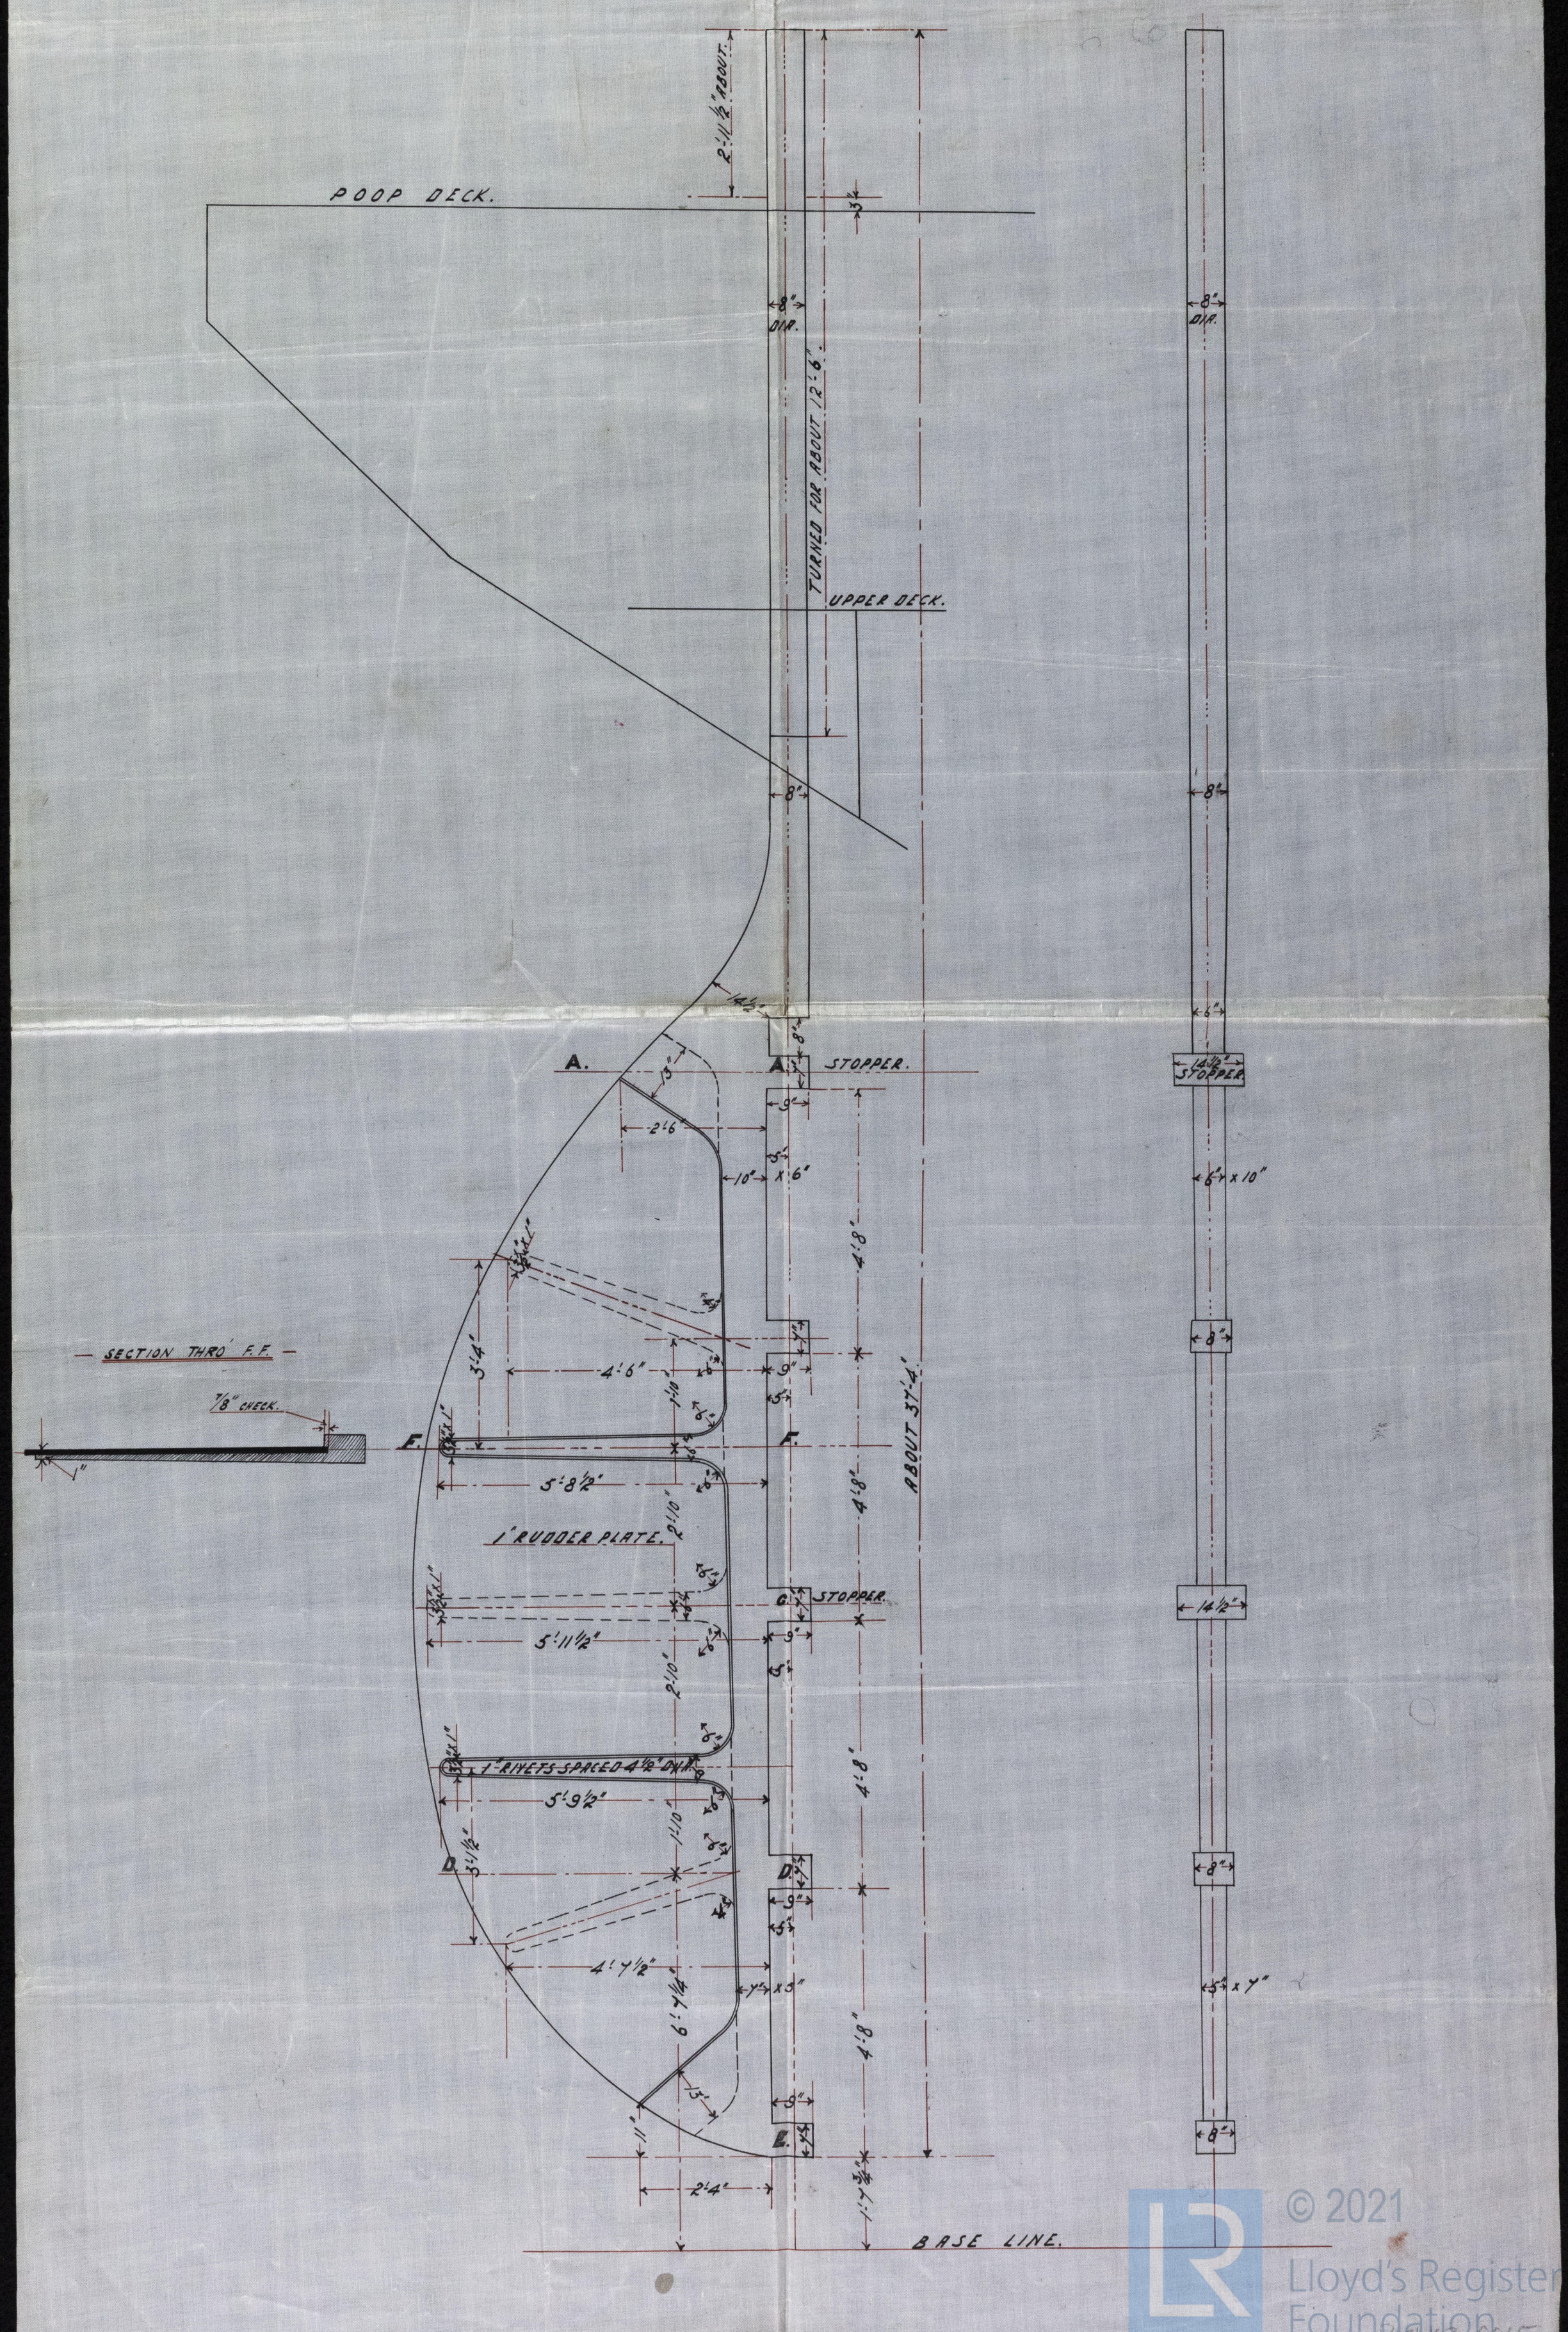

© 2021 Lloyd's Register Foundation
Views 0065