lbw 5/9/87

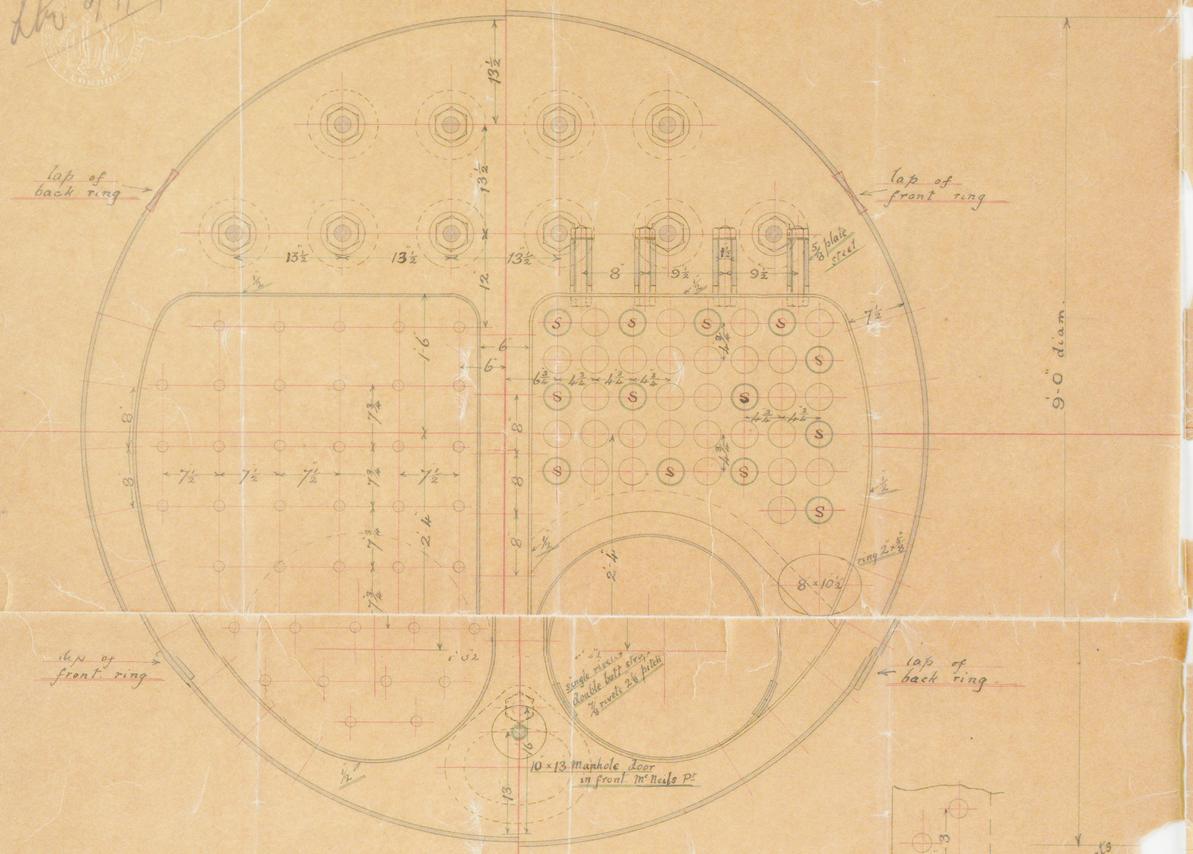

Steel Boiler for S.T. "Hawk".

Scale 1 inch = 1 foot

Boiler to be constructed of steel

Tubes of Iron Working press 100 lbs. per sq. in.

September 2nd. 1887.

J. STEWART & SON
ENGINEERS
AND
BOILERMAKERS.
BLACKWALL IRONWORKS, LONDON.

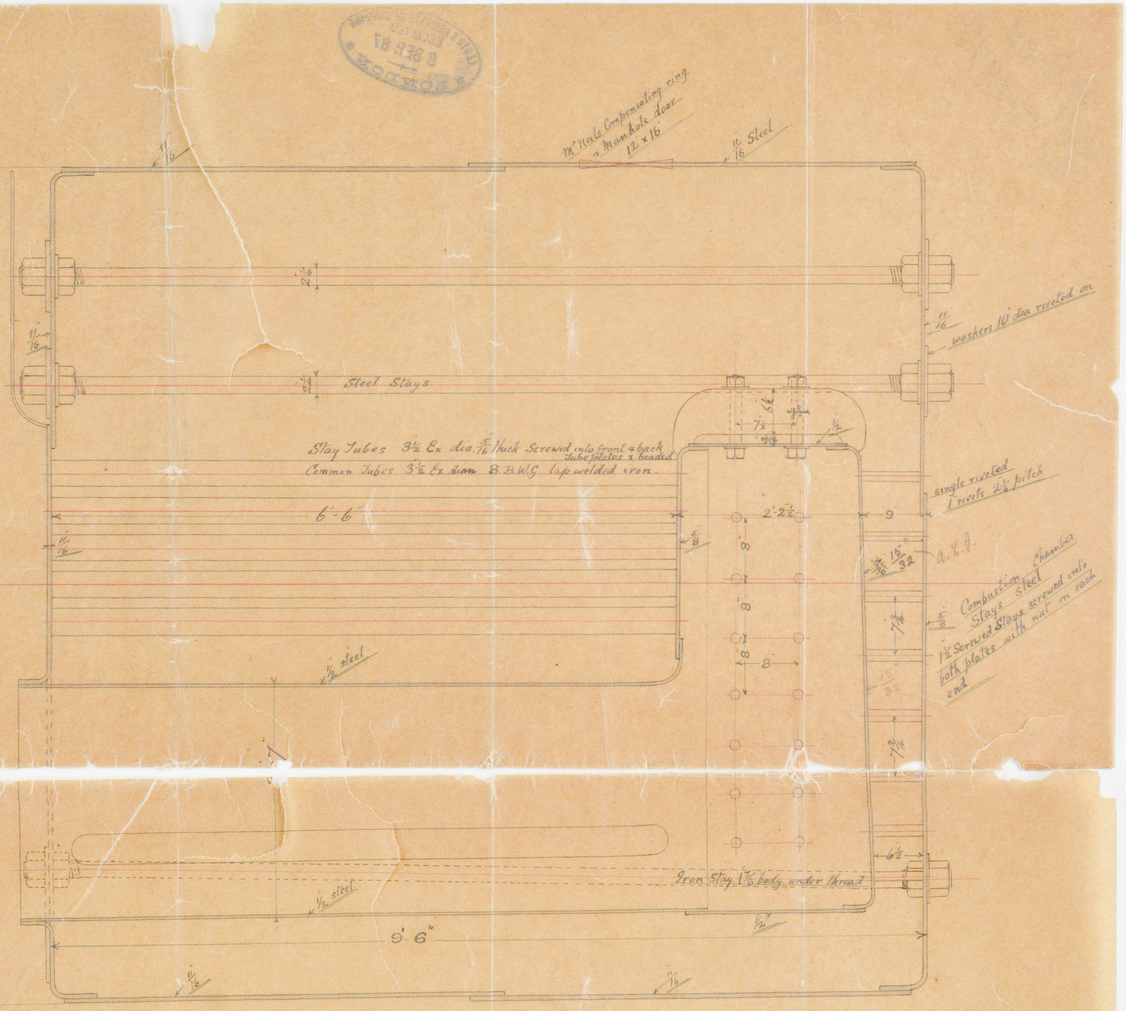

© 2020 Lloyd's Register Foundation