23/4/14

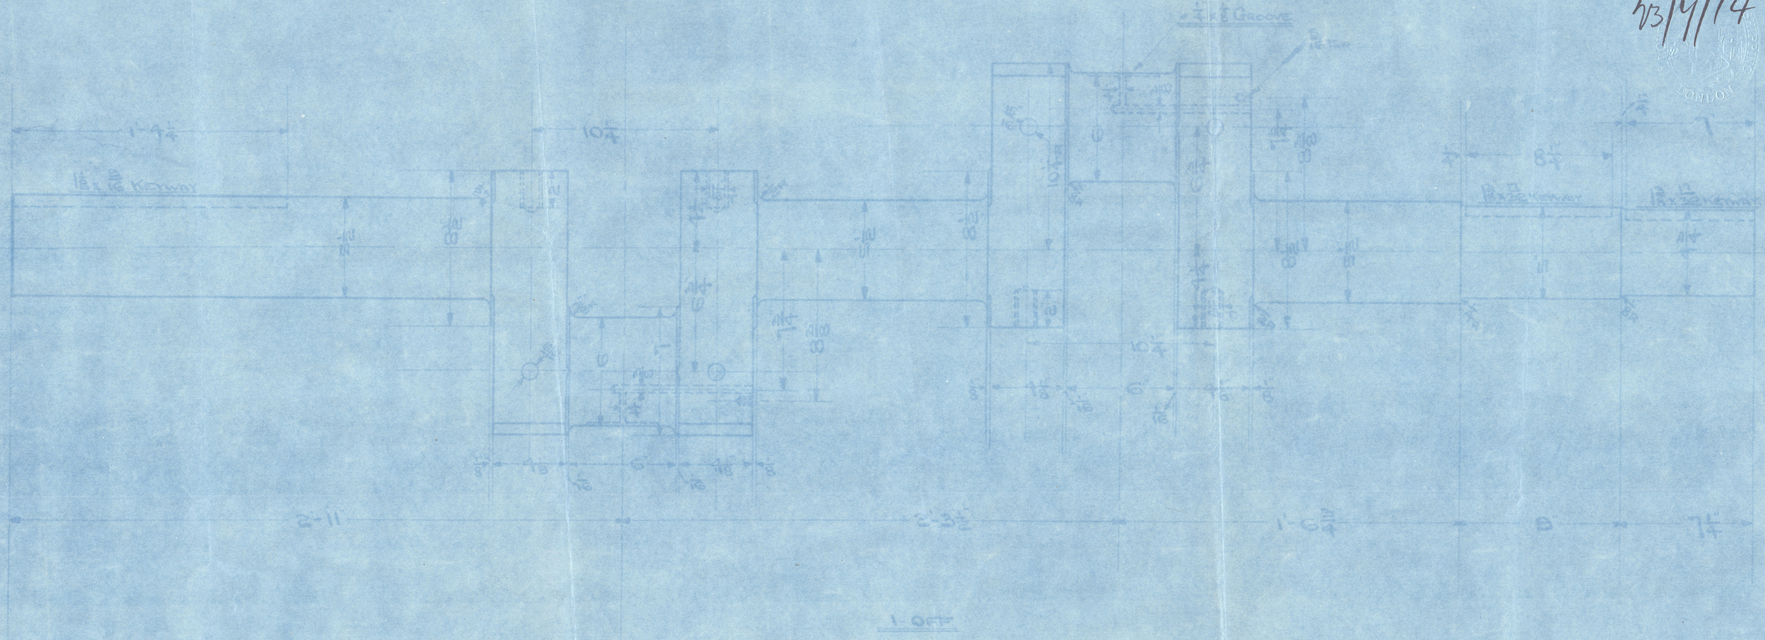

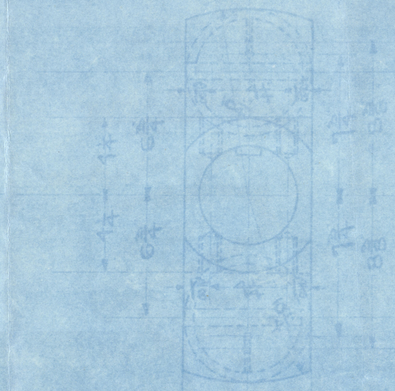

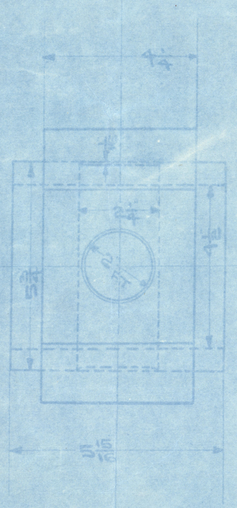

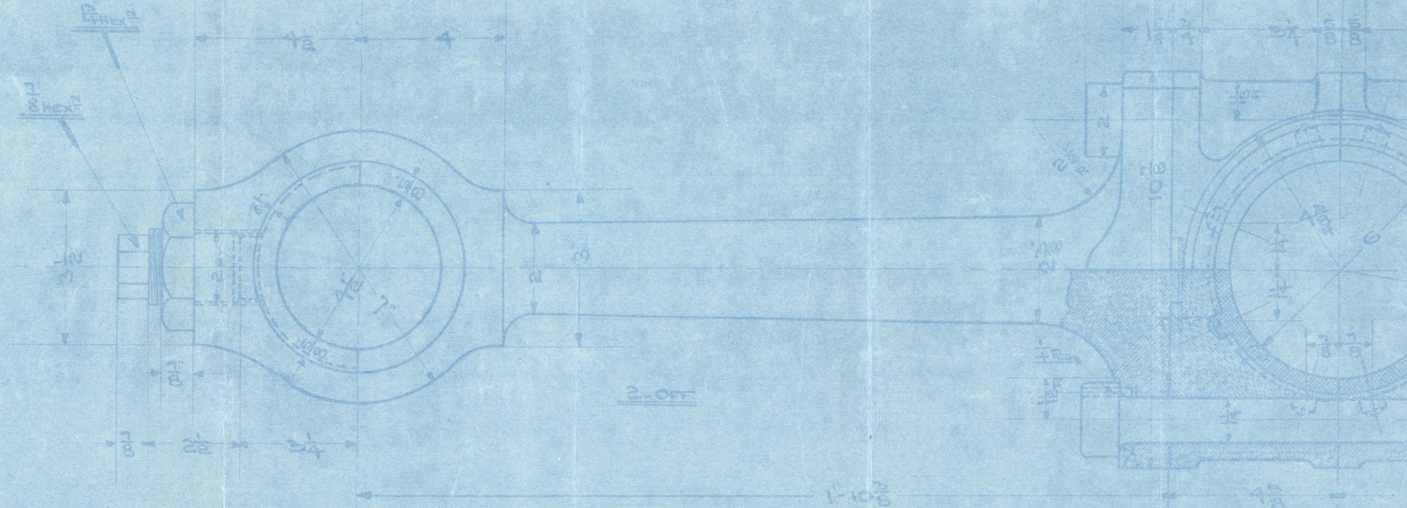

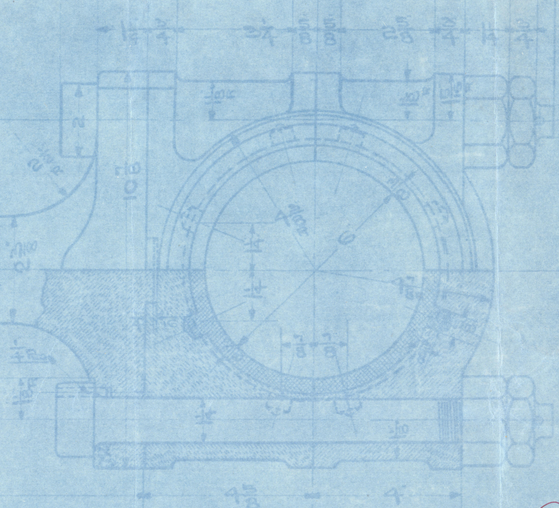

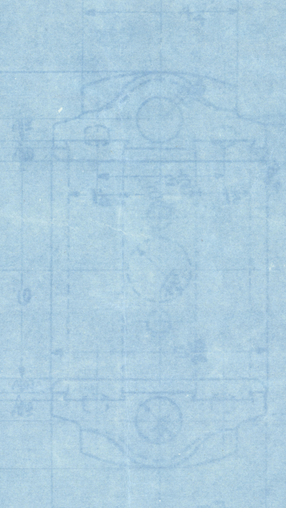

230

½ & ¼ SIZE.

CRANKSHAFT & CONNECTING ROD FOR 88 B.H.P. TWO CYLINDER (2 CYCLE) MARINE OIL ENGINE (12 x 12½)

APPROVED BY LR
REVISED

© 2021
Lloyd's Register
Foundation