EASTERN MONARCH

Section at Main Hatch of Ship

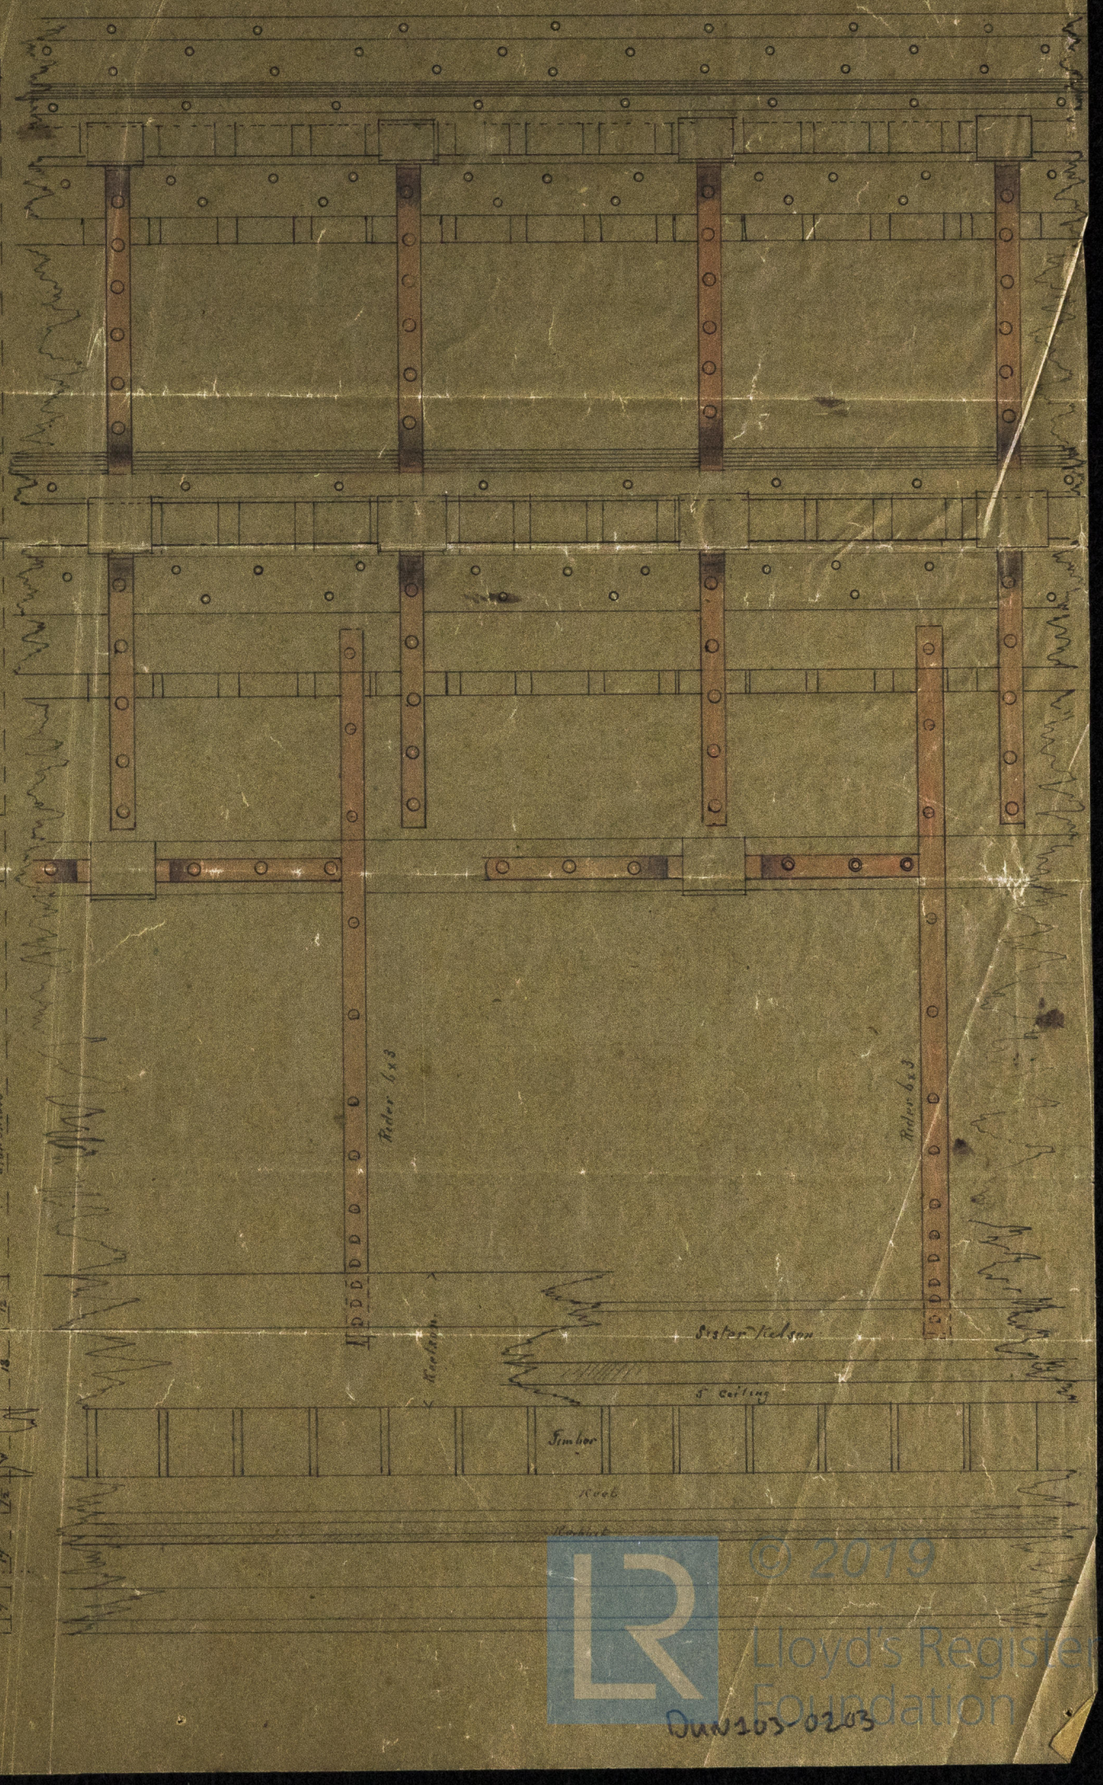

© 2019 Lloyd's Register Foundation
DUN103-0203