13. 1. 81

W. B. THOMPSON
IRON & STEEL
JAN 6 81
SHIP BUILDER
ENGINEER, DUNDEE

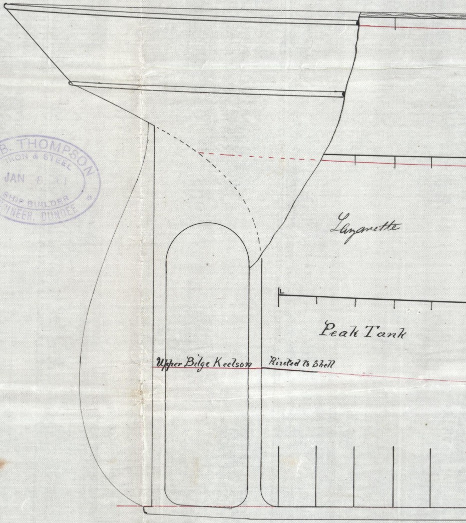
Lazarette
Peak Tank
Upper Bilge Keelson
Rivetted to Shell

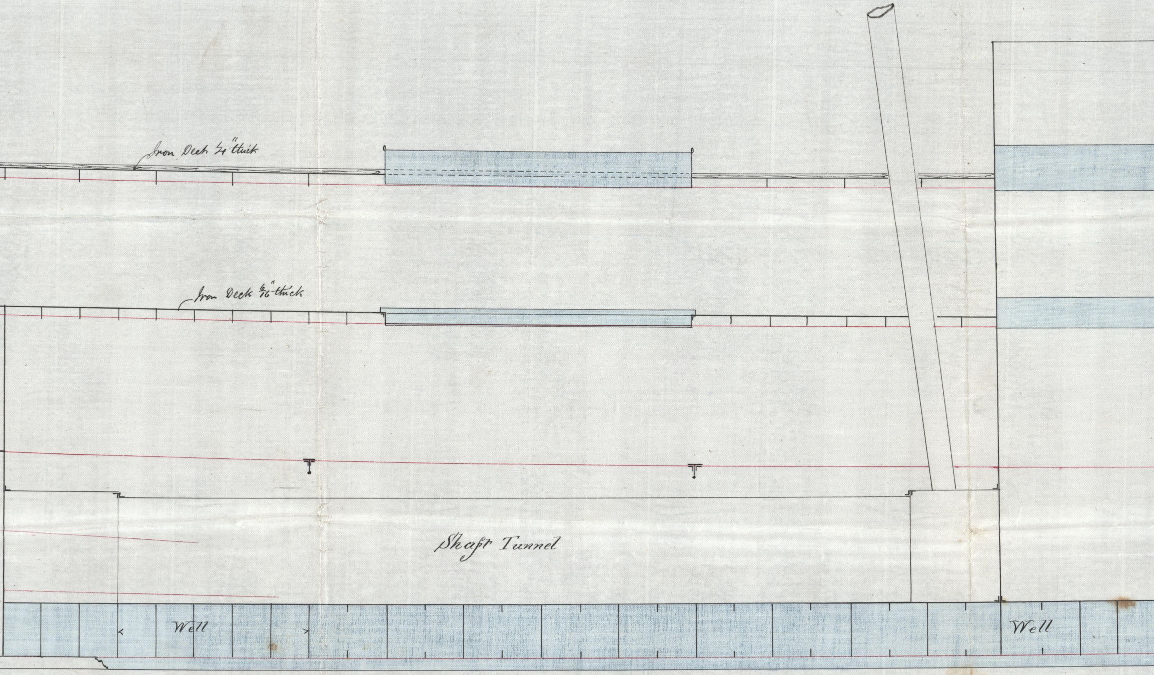
Iron Deck 1/4" thick
Iron Deck 6/16" thick
Shaft Tunnel
Well
Well

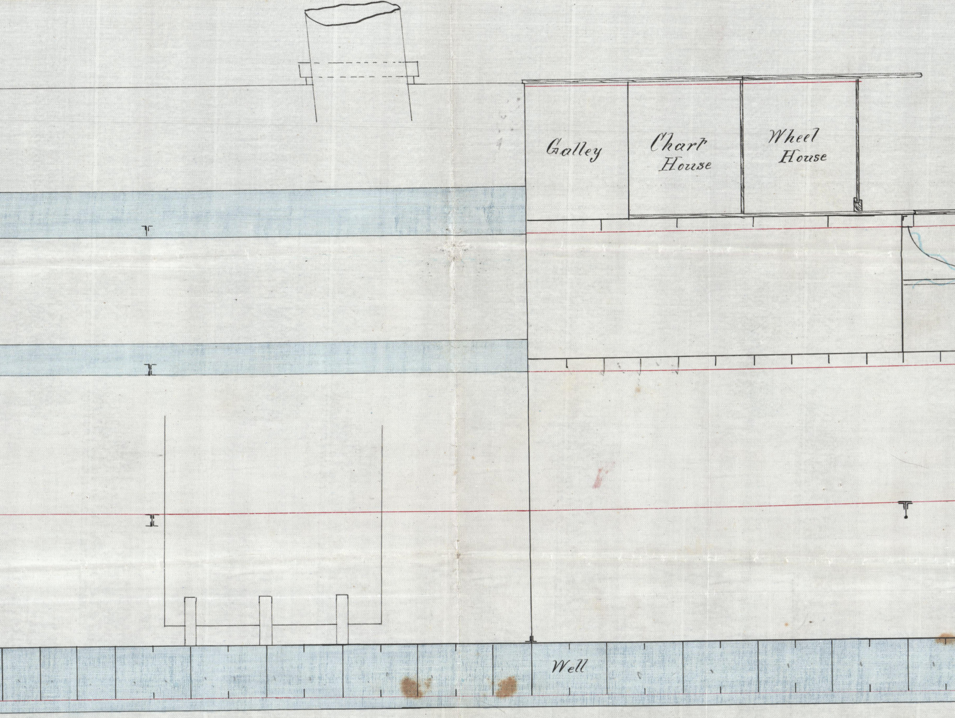
Galley
Chart House
Wheel House
Well

Longitudinal Section
S. S. Nos 36 & 37
Scale 3/4 Inch = 1 foot

S. S. "Diamond"
Dundee 3/9/81

I. S. S. "Opal"
Dundee 5/10/81

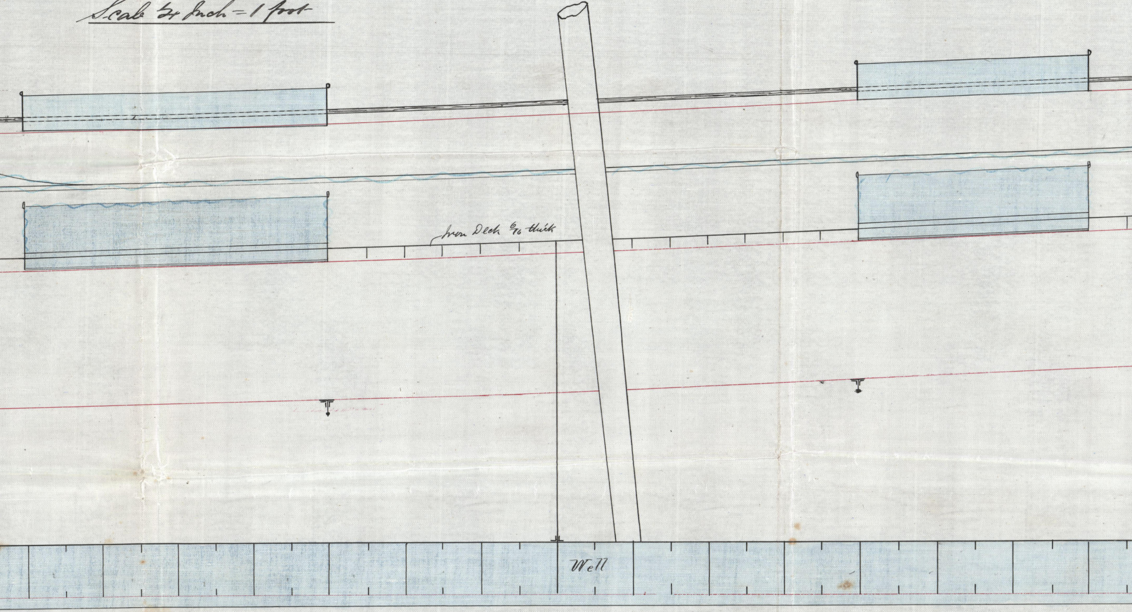
Iron Deck 6/16 thick
Well

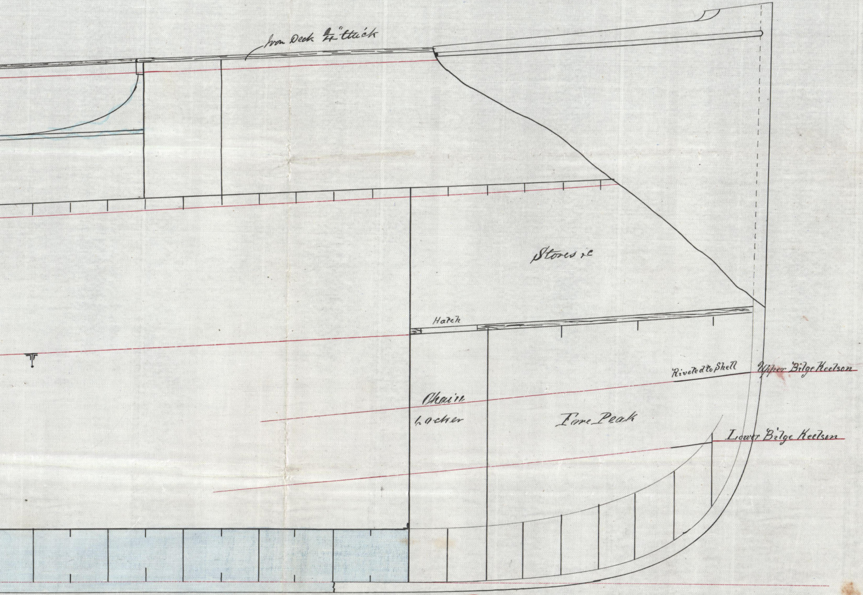
Iron Deck 6/16" thick
Stores &c
Hatch
Riveted to Shell
Upper Bilge Keelson
Chain Locker
Fore Peak
Lower Bilge Keelson

10/1/81

13/1/81

© 2020
Lloyd's Register
Foundation

DUH107-0214