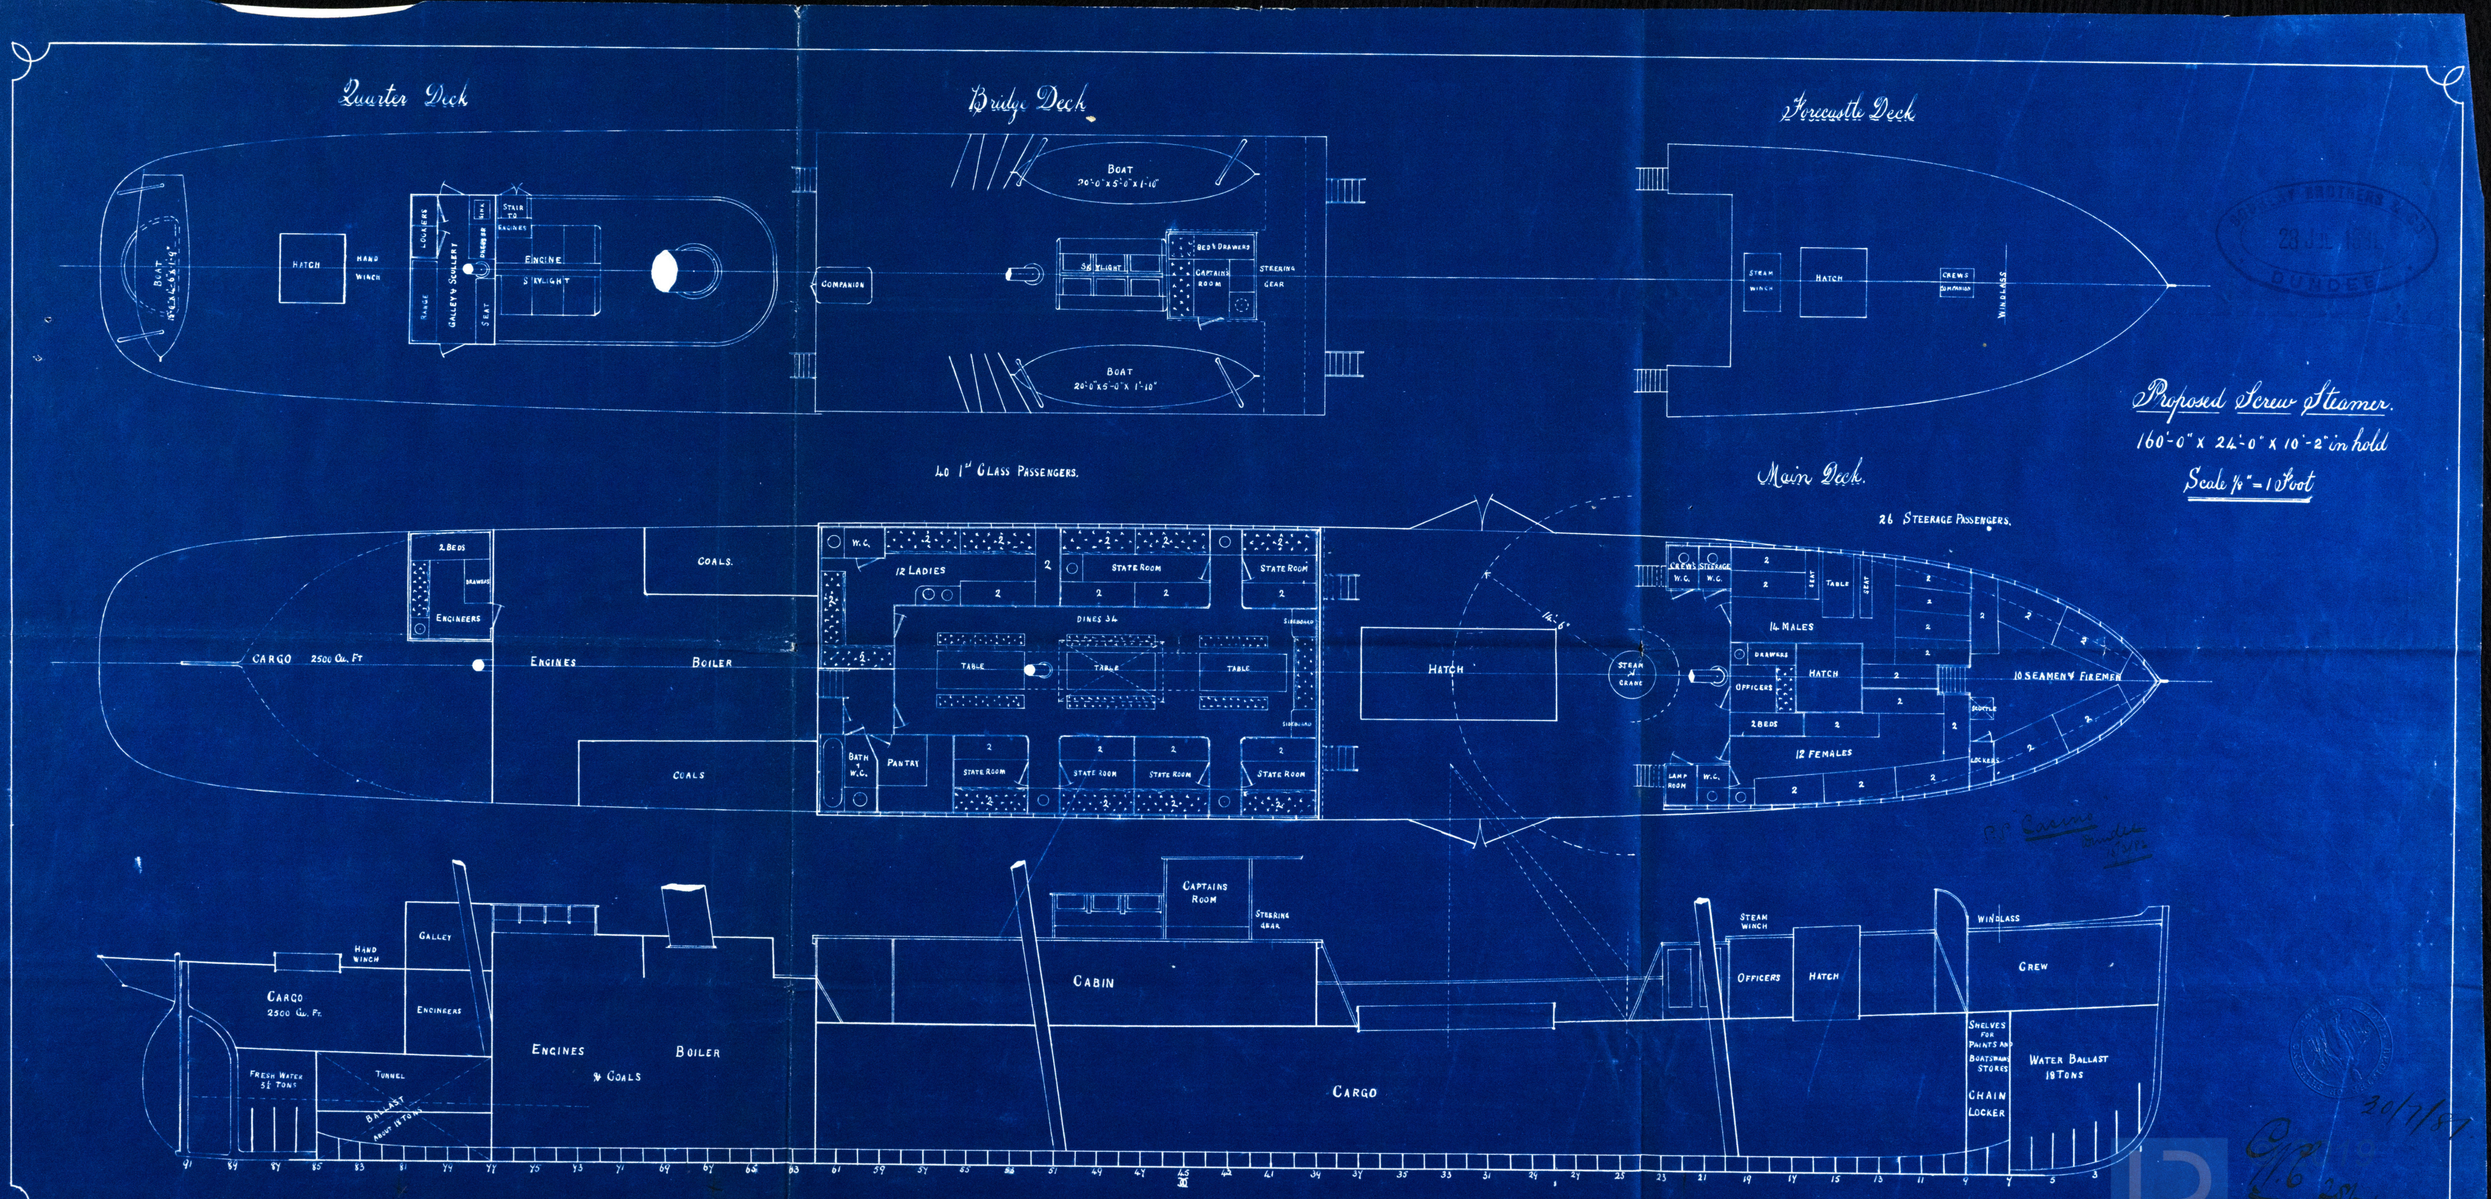
Quarter Deck
Bridge Deck
Forecastle Deck
Proposed Screw Steamer.
160'-0" x 24'-0" x 10'-2" in hold
Scale ½" = 1 Foot
40 1st Class Passengers.
Main Deck.
26 Steerage Passengers.
Boat 20'-0" x 5'-0" x 1'-10"
Hatch
Hand Winch
Companion
Engine
Skylight
Stair to Engines
Galley
Scullery
Range
Lockers
Seat
Bunk
Bed & Drawers
Captain Room
Steering Gear
Steam Winch
Crews
Compass
Windlass
2 Beds
Drawers
Engineers
Coals.
Cargo 2500 Cu. Ft.
Engines
Boiler
12 Ladies
State Room
Dines 34
Table
Sideboard
W.C.
Bath & W.C.
Pantry
Steam Crane
Crews W.C.
Steerage W.C.
Seat
14 Males
Officers
Bottle
12 Females
Lamp Room
10 Seamen y Firemen
Cabin
Captains Room
Steering Gear
Steam Winch
Officers
Hatch
Windlass
Crew
Shelves for Paints and Boatswains Stores
Chain Locker
Water Ballast 19 Tons
Fresh Water 5½ Tons
Tunnel
Ballast about 19 Tons
Engines & Coals
Cargo