8.12.97

CARGO BOAT - N° 181 - R

Details of water ballast tank hatch-way covers

CANTIERI - OFFICINA MECCANICA FONDERIA
N. ODERO fu A.
Disegno N.° 13377 Data 13-11-97
SESTRI-PONENTE-GENOVA

ORIZONTAL PLAN SHOWING ARRANGEMENT OF HATCH-WAY GIRDERS BOLTS AND COVERS

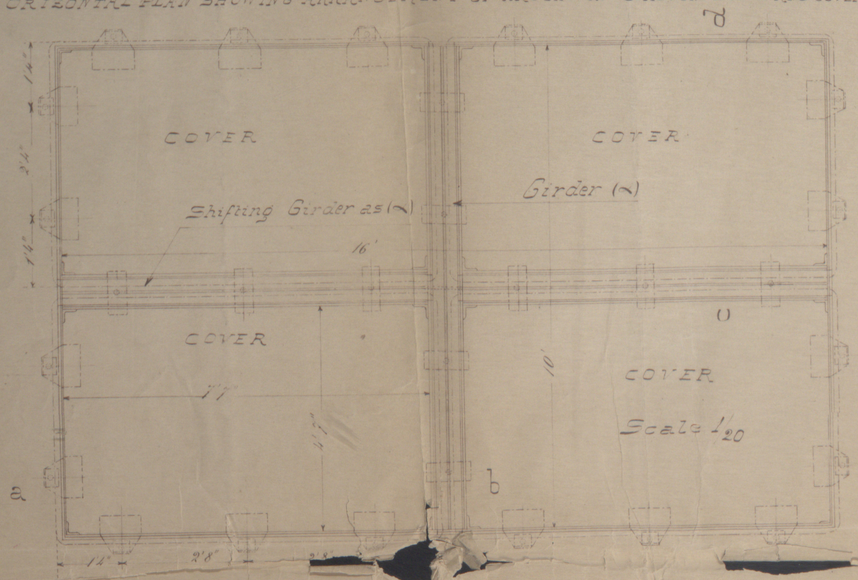

SECTION c.d

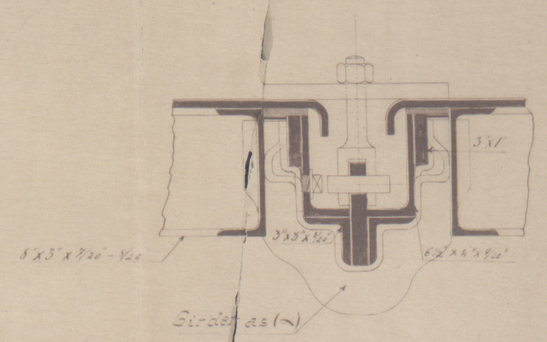

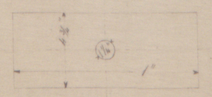

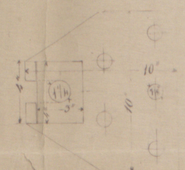

COVERS

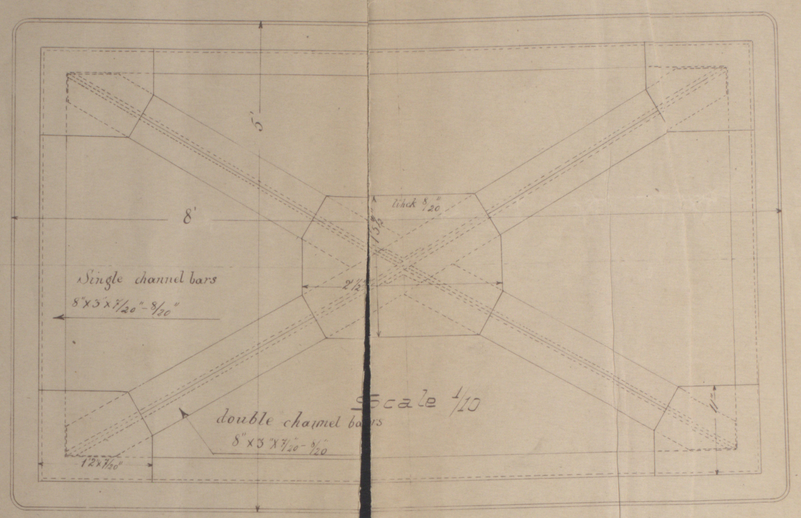

SECTION a.b

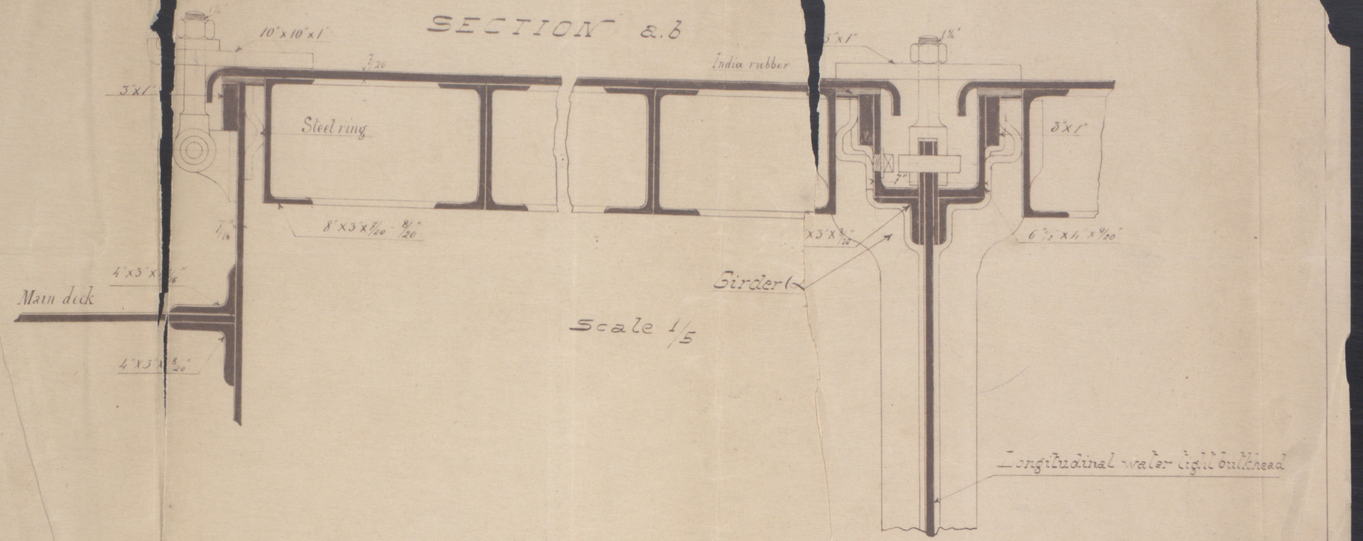

Q.S. 7.12.97

© 2022 Lloyd's Register Foundation
GEN 1114 - 0028