Lr: to Gls:
20 June 1881

JM
20/6/81

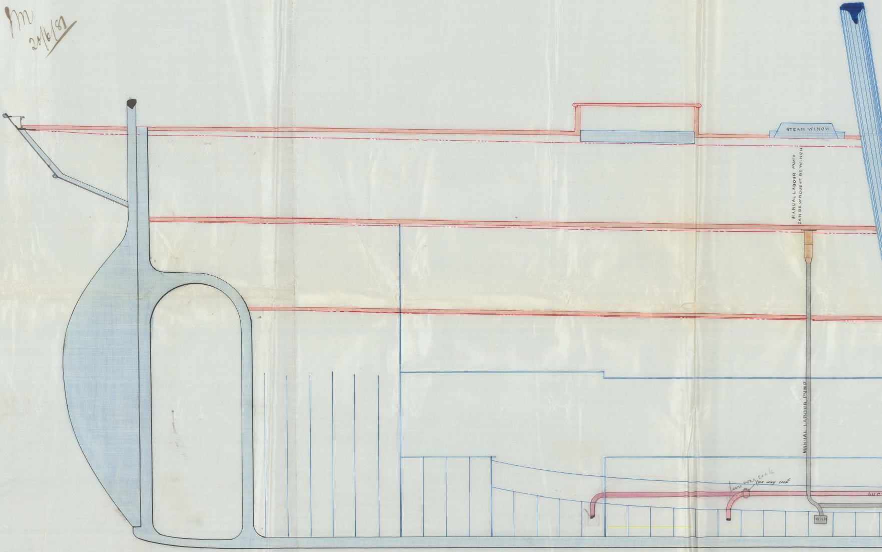
STEAM WINCH
MANUAL LABOUR PUMP
CAN BE WROUGHT BY WINCH
MANUAL LABOUR PUMP
two way cock
two way cock
BILG
SUC

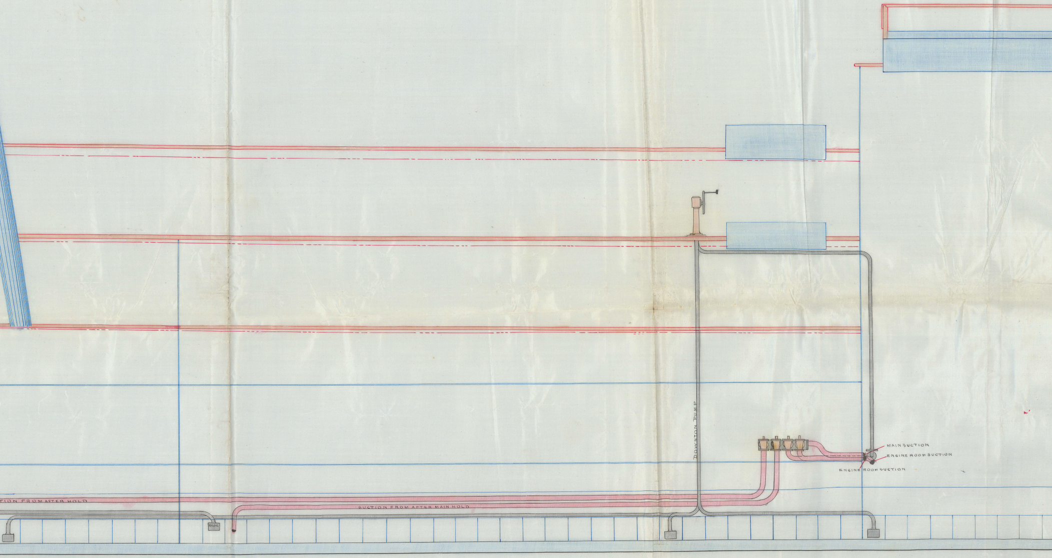
DOWNTON PUMP
MAIN SUCTION
ENGINE ROOM SUCTION
ENGINE ROOM SUCTION
TION FROM AFTER HOLD
SUCTION FROM AFTER MAIN HOLD
BILGE

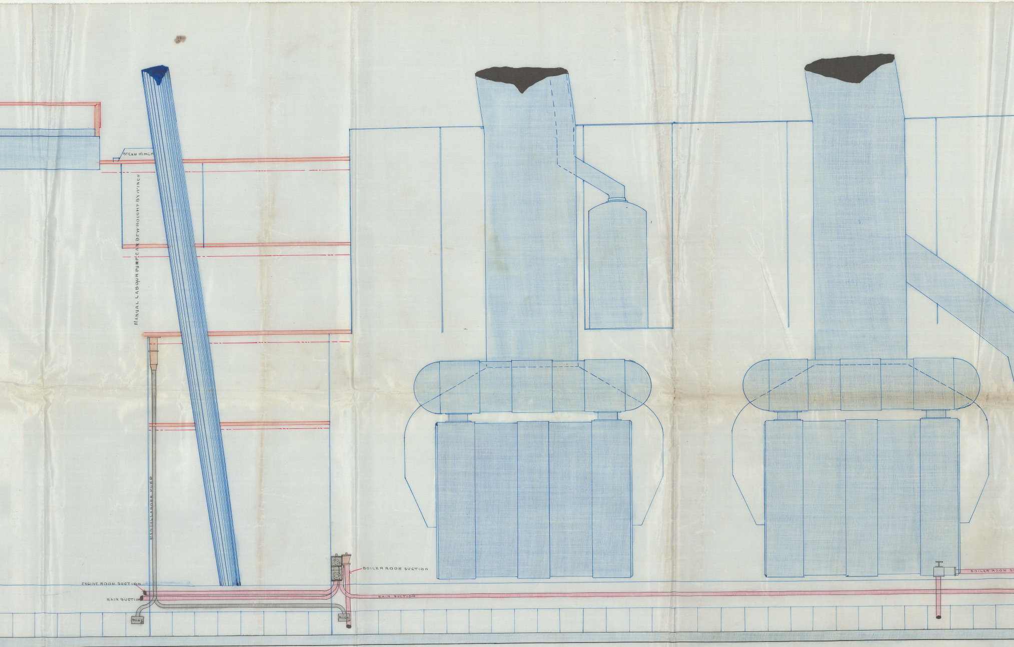
STEAM WINCH
MANUAL LABOUR PUMP CAN BE WROUGHT BY WINCH
MANUAL LABOUR PUMP
ENGINE ROOM SUCTION
MAIN SUCTION
BILGE
BOILER ROOM SUCTION
BILGE
MAIN SUCTION
BOILER ROOM S

SECTION SHEWING SUCTIONS OF DOWNTON AND MANUAL LABOUR PUMPS, ENGINE SUCTIONS

S.S. "THAMES". No. 183.

SCALE 1/4" – 1 FOOT

JAMES & GEORGE THOMSON,
ENGINEERS AND
IRON SHIP BUILDERS,
CLYDE BANK,
DUMBARTONSHIRE.

Steel S. S. "Thames"
Glasgow Report
No. 5634

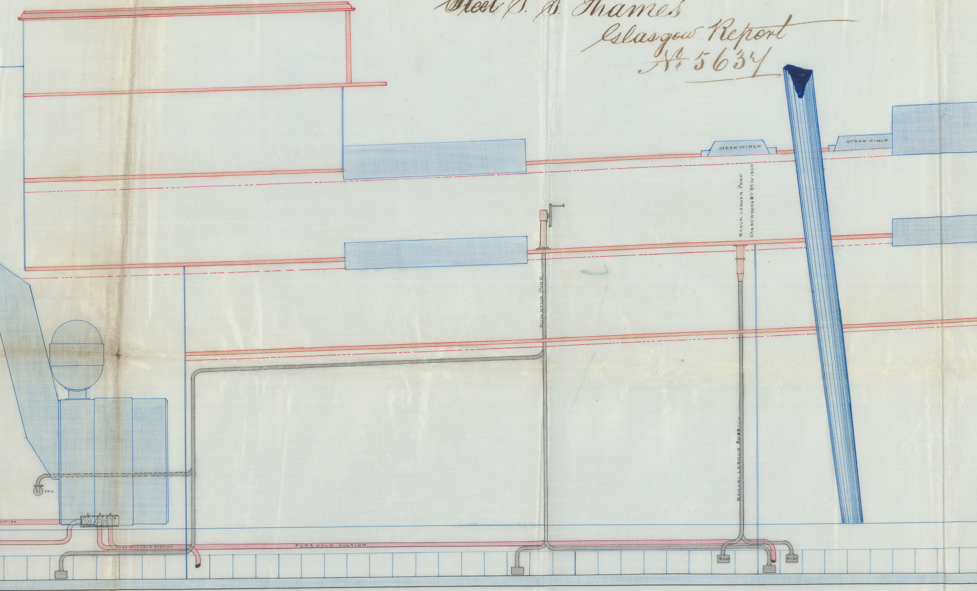
STEAM WINCH
STEAM WINCH
MANUAL LABOUR PUMP
CAN BE WROUGHT BY WINCH
DOWNTON PUMP
MANUAL LABOUR PUMP
SEA
UCTION
FORE MAIN HOLD SUCTION
FORE HOLD SUCTION
BILGE
BILGE

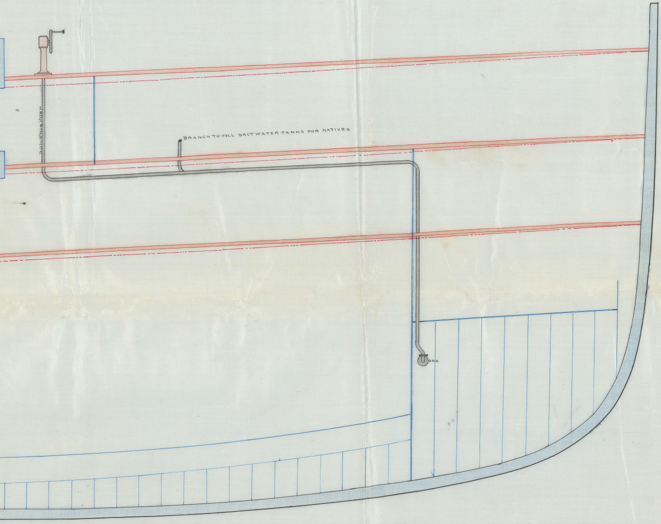
DONKEY PUMP
BRANCH TO FILL SALTWATER TANKS FOR NATIVES
SEA

GLS190-0048

© 2021 Lloyd's Register Foundation