Nº 253

160 × 26'-10" × 13'-4 M

SCALE ⅛ = 1 FOOT.

WILLIAM DENNY & BROTHERS
DRAWING OFFICE
No. 6084
DUMBARTON

S.S. "Mahinapua"

Glasgow Report

No. 5648

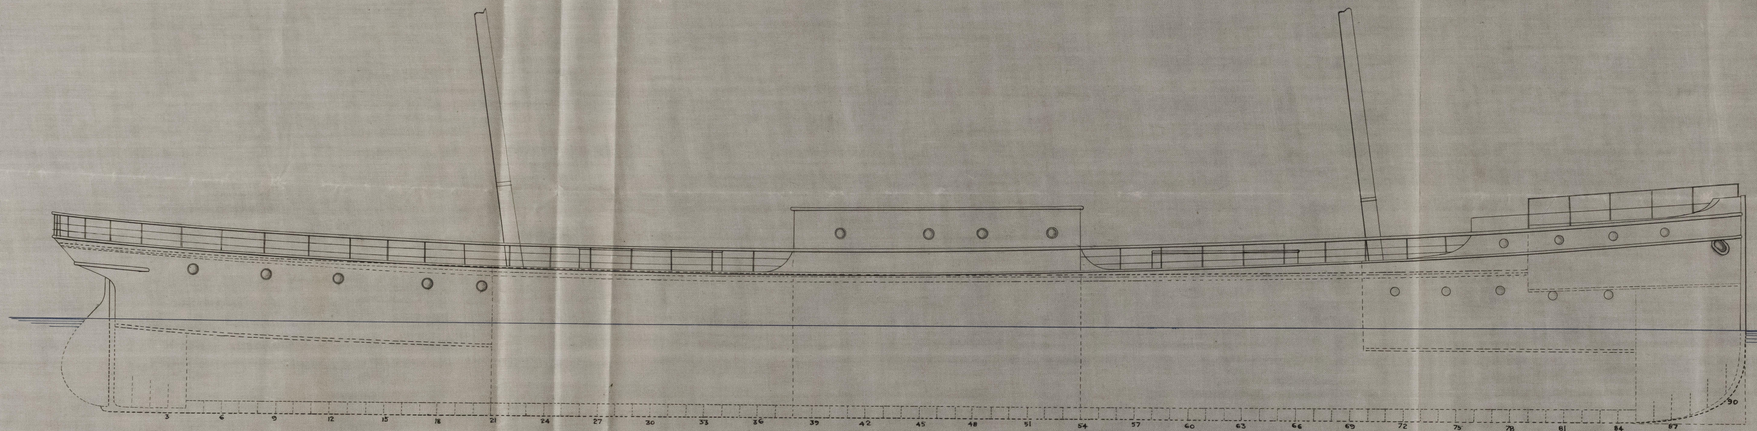

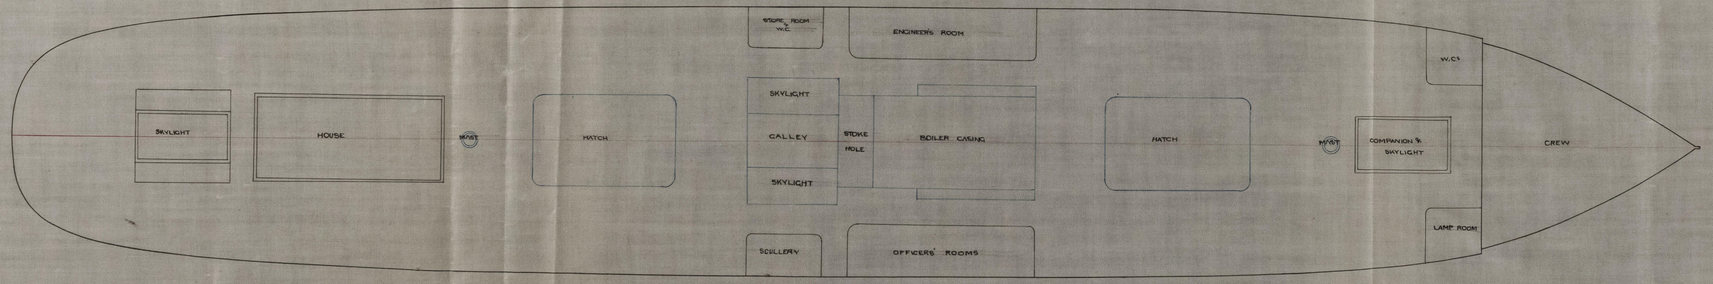

PROPOSED

EQUIPMENT

NUMERAL = 8245

ANCHORS

2 BOWERS	3¼ CWTS	EX STOCK	25½ CWTS.
1 "	7 "	"	
1 STREAM	2/3 "	"	
1 KEDGE	1/4 "	"	

CHAINS

165 FATHOMS	1¼	STUD CHAIN
60 "	⅞	STREAM OR 2½ STEEL WIRE
75 "	⅞	TOWLINE
90 "	5½	WARP

© 2021
Lloyd's Register
Foundation
445190-0101