UPPER DECK PLAN

S.S. Nos 248 & 251

S.S. "India" & "Goorkha"
Glasgow Report 5547 + 5721

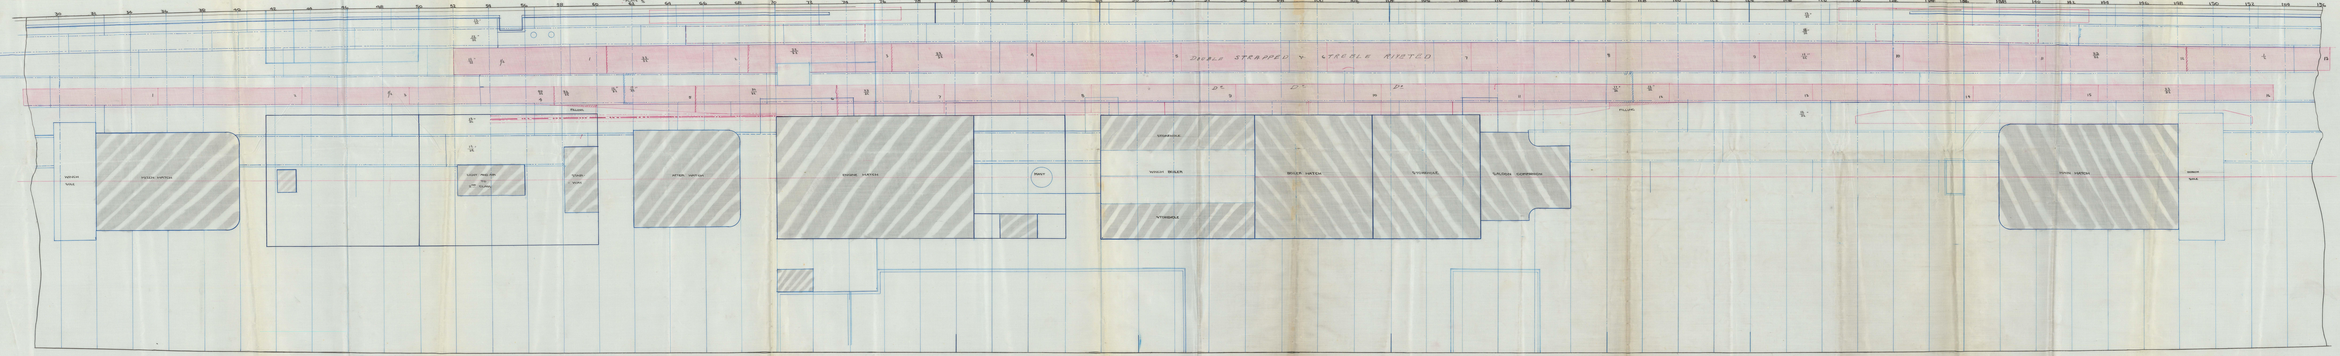

© 2021
Lloyd's Register
Foundation