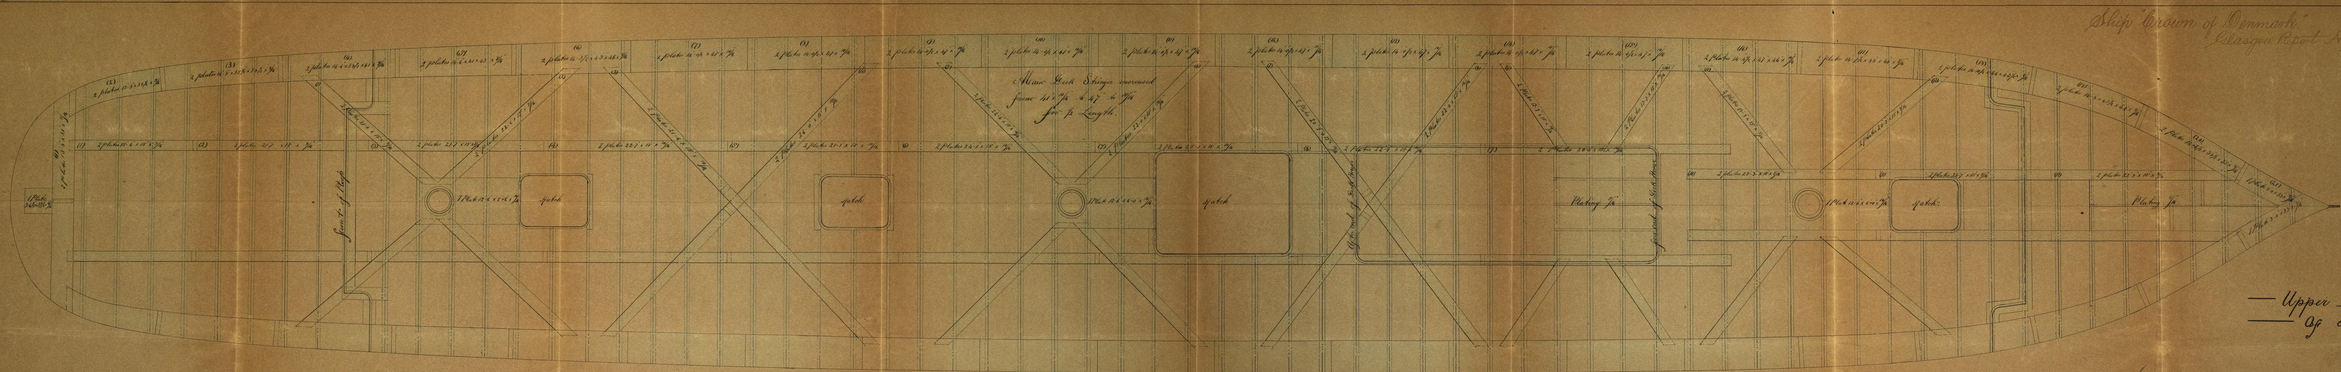Ship "Crown of Denmark"
Glasgow Report No 6 of 05