S. S. "Laja" of Valparaiso

Greenock Report No. 8004

17.6.80

JOHN REID & Co
Ship Builders
PORT GLAS

Section shewing water ballast tank

Scale 1/2 Inch = 1 Foot

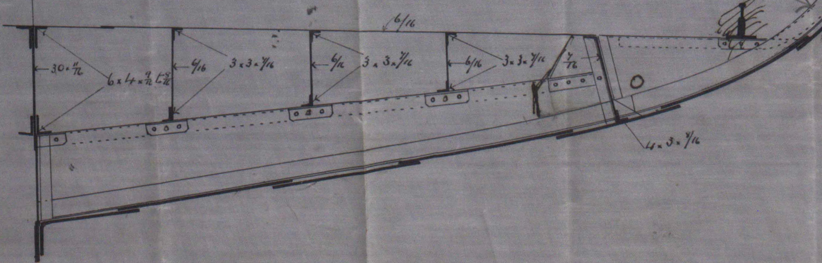
6/16
30 x 11/16
6 x 4 x 9/16 t 8/16
6/16
3 x 3 x 7/16
6/16
3 x 3 x 7/16
6/16
3 x 3 x 7/16
7/16
4 x 3 x 7/16

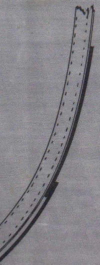

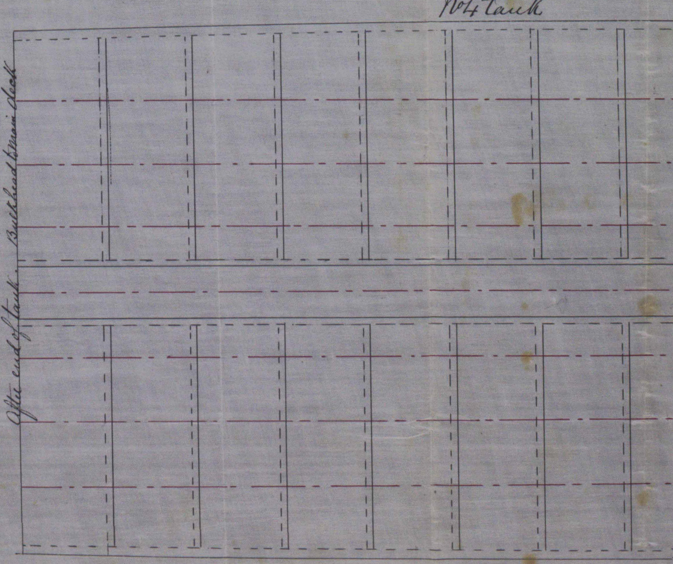
No 4 tank
After end of tank. Bulkhead to main deck

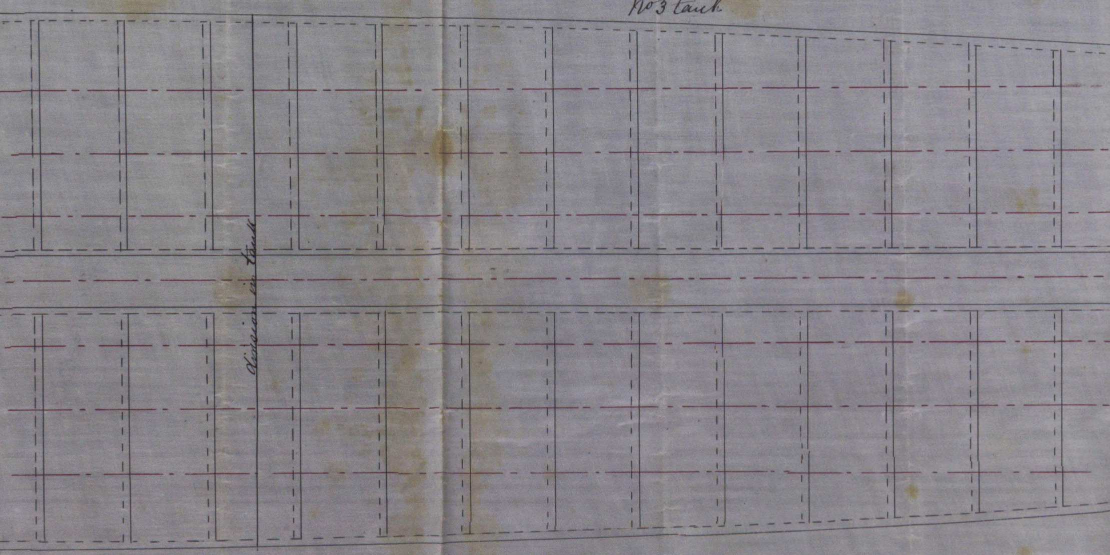
No 3 tank
Division in tank

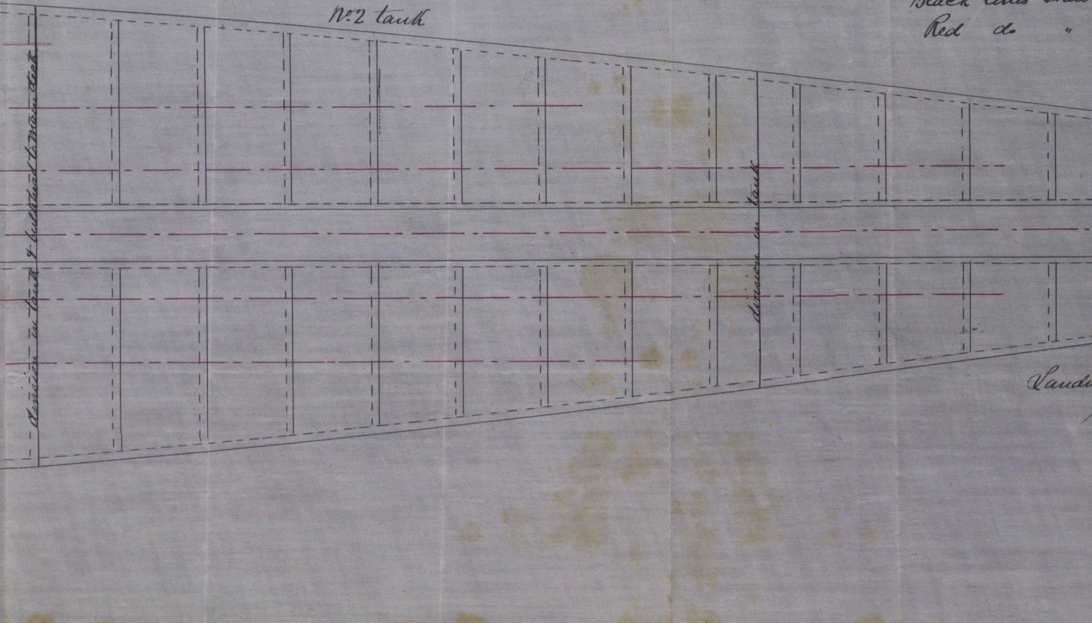

No 2 tank
division in tank & bulkhead to main deck
division in tank

Black lines shew
Red do "

Sandu

Top of water ballast tank No. 6/P

Scale 1/4 Inch = 1 Foot

landings of plates
girders

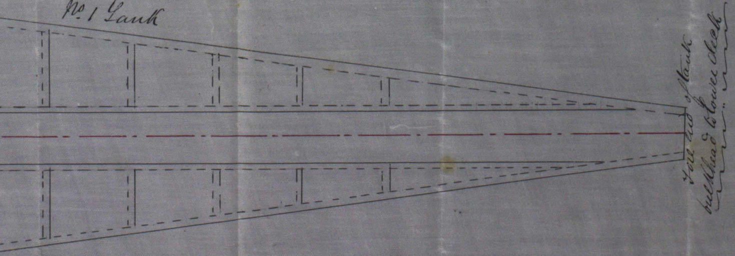
No. 1 Tank
Fore end of tank
bulkhead to lower deck

ngs single rivetted
rivets 5/8

B.W.
7/6/80

JOHN REID & Co.
Ship Builders.
PORT GLASGOW
7th June 1880

GRK296-0258

© 2019 Lloyd's Register Foundation