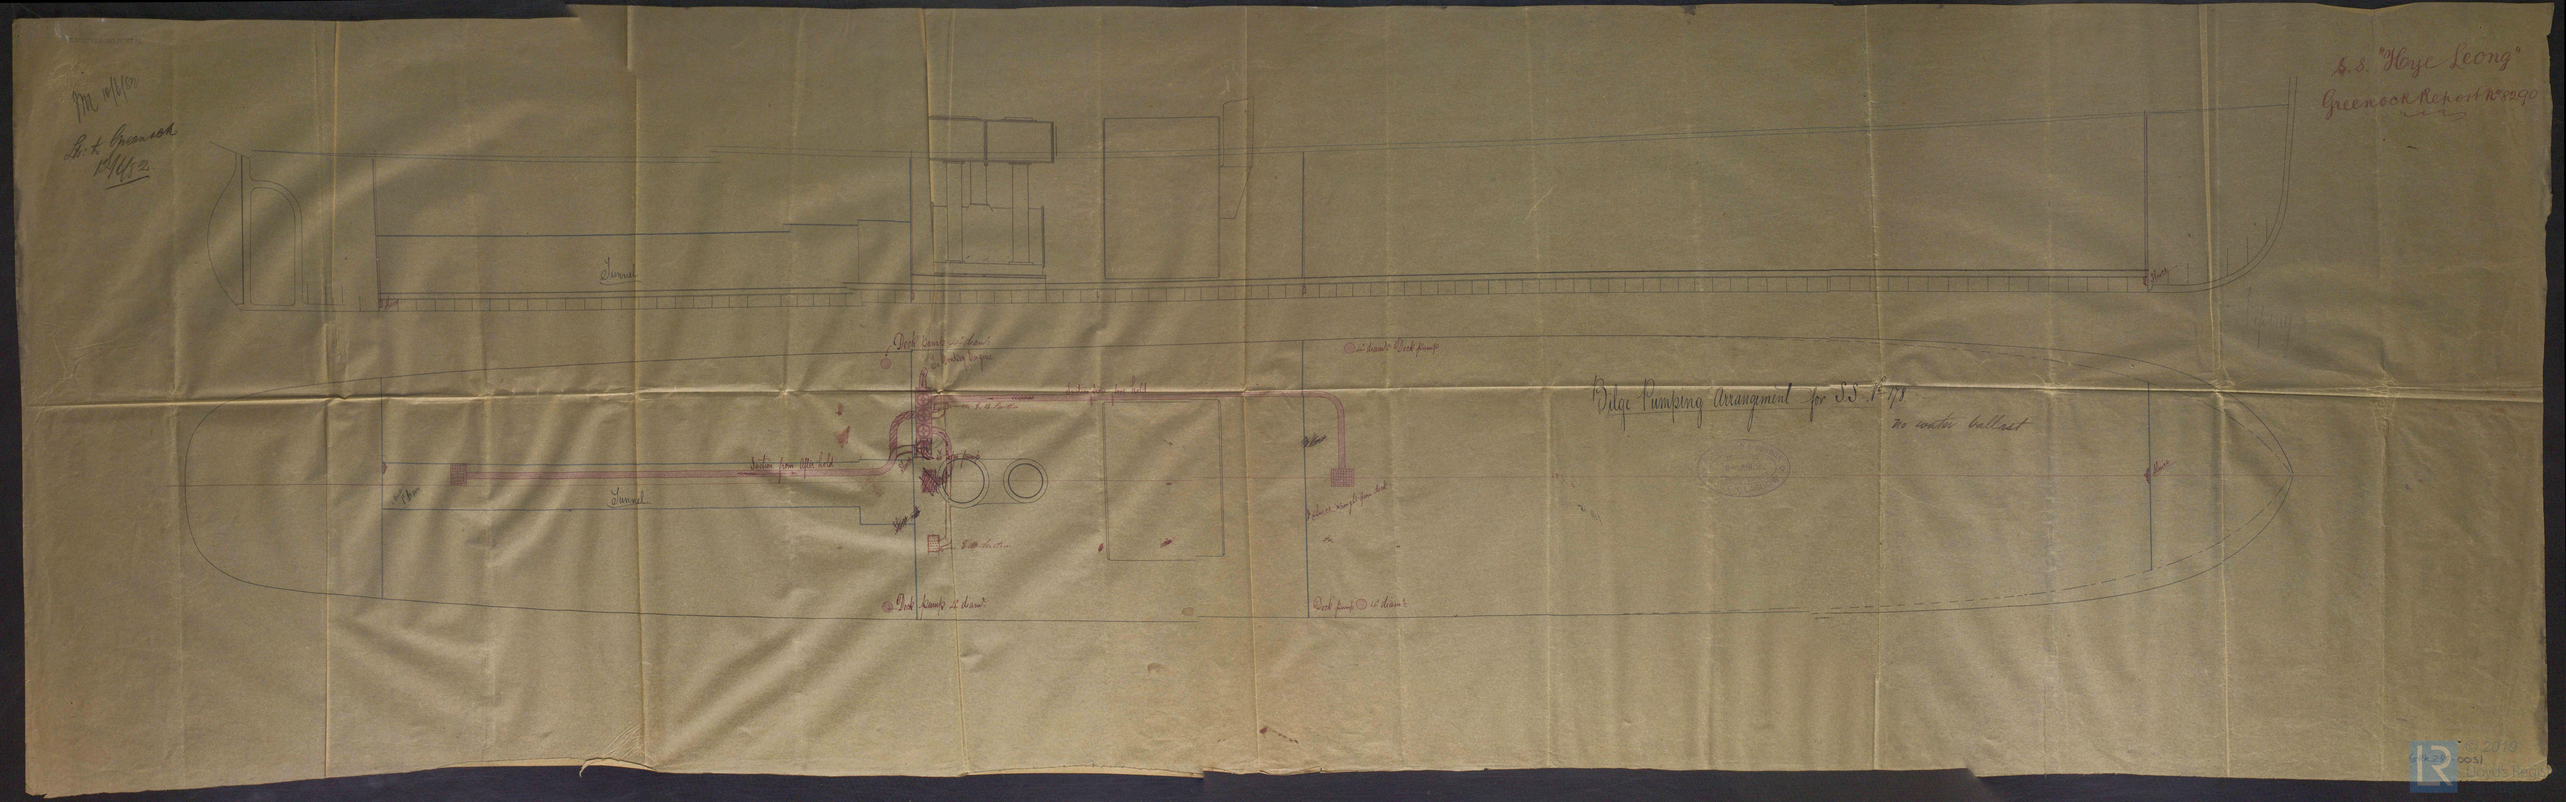
S.S. "Hye Leong"
Greenock Report No 8290
Lt. to Greenock
12/6/82
Tunnel
Deck pump 4" diam.
Deck pump 4" diam.
Deck pump 4" diam.
Deck pump 4" diam.
Bilge Pumping Arrangement for S.S. No 178
no water ballast