RECEIVED 18th DEC. 82.

Lpo: to Gnk:
18/12/82

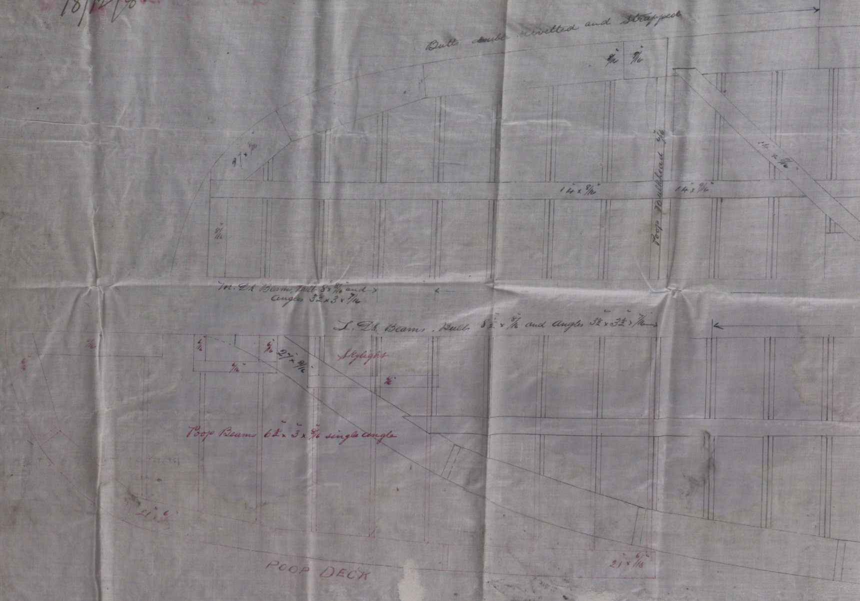
Butts double rivetted and Strapped
9/16"
9/16"
9" x 9/16"
8/16"
14" x 9/16"
14" x 9/16"
Poop Bulkhead 6/16"
14" x 9/16"
M. Dk Beams, Bulb 8" x 8/16" and
Angles 3½" x 3 x 7/16
L. Dk Beams. Bulb 8½" x 8/16" and Angles 3½" x 3½" x 7/16
6/16"
6/16"
6/16"
6/16"
6/16"
27" x 9/16"
Skylight
6/16"
Poop Beams 6½" x 3" x 8/16" single angle
21" x 6/16"
POOP DECK
21" x 6/16"

The Butts of the Main Deck Stringer Plates treble rivetted, with

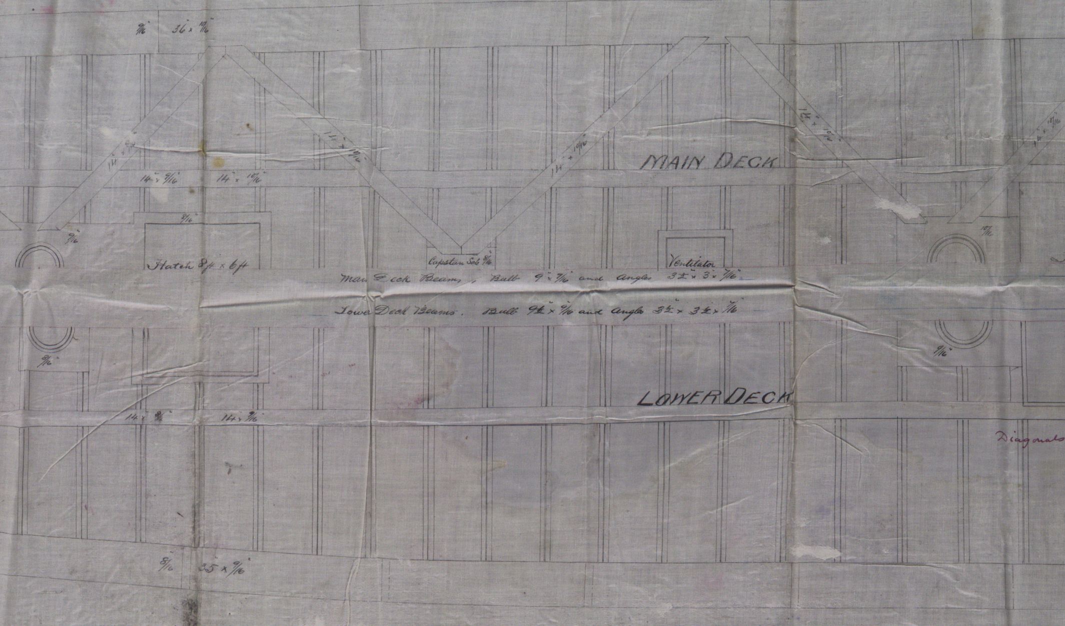
9/16
36" x 10/16"
14" x
14" x 10/16
14" x 9/16"
14" x 10/16"
14" x 10/16
14" x 10/16
MAIN DECK
8/16"
9/16"
10/16
Hatch 8 ft x 6 ft
Capstan Sole 8/16
Ventilator
9/16"
8/16"
9/16"
LOWER DECK
14" x 8/16"
14" x 9/16"
8/16"
35" x 9/16"

Main Deck Beams, Bulb 9" x 9/16" and Angles 3½" x 3" x 7/16"

Lower Deck Beams. Bulb 9½" x 9/16 and Angles 3½" x 3½" x 7/16

Diagonals

All Lower Deck Stringer plates overlapped and

Straps 1/16" thicker than the plates they connect, for 1/2 length amidships,

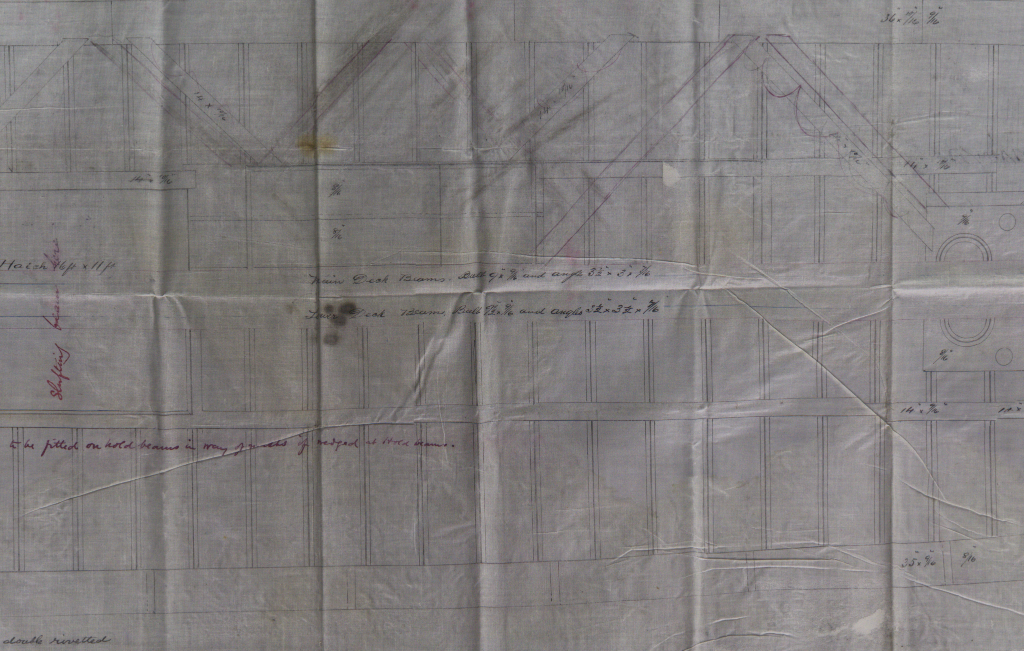
36" × 10/16" 9/16"
14 × 10/16
14" × 10/16
10/16
14" × 10/16
Hatch 16ft × 11ft
Shifting beam here
8/16
8/16
9/16"
9/16"
14" × 9/16"
14" ×
35" × 9/16
8/16

Main Deck Beams. Bulb 9" × 9/16 and angles 3 1/2" × 3" × 7/16

Lower Deck Beams, Bulb 9 1/2" × 9/16 and angles 3 1/2" × 3 1/2" × 7/16

to be fitted on hold beams in way of masts if wedged at Hold beams.

double rivetted

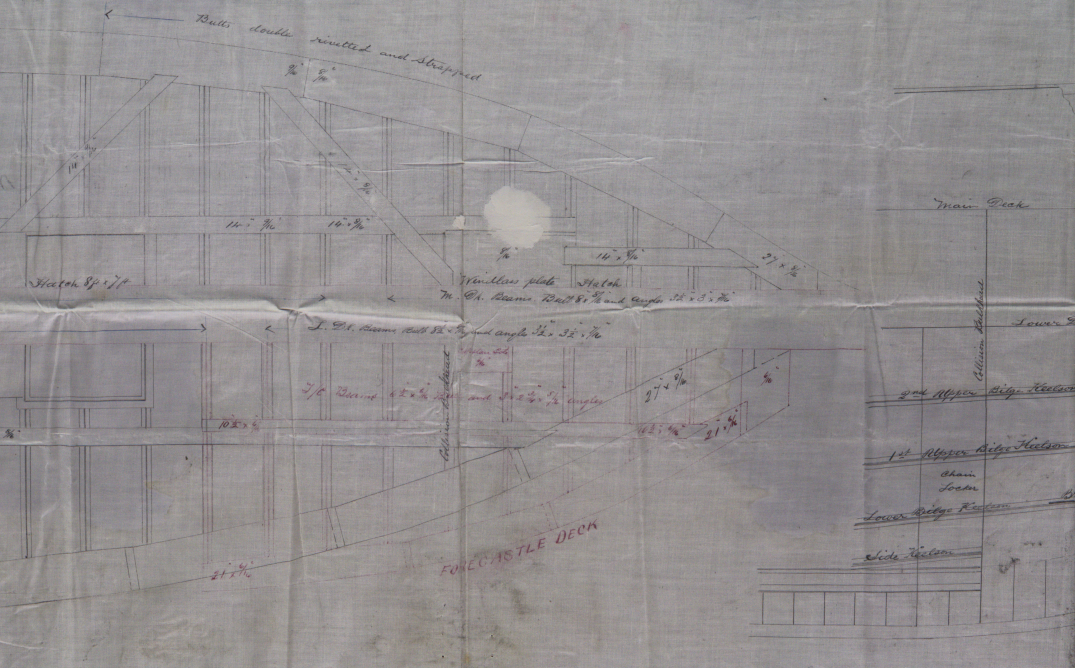
Butts double rivetted and Strapped
9/16"
8/16"
14" x 9/16"
14" x 8/16"
14" 9/16"
14" x 8/16"
8/16"
14" x 8/16"
27" x 8/16"
Hatch 8ft x 7ft
Windlass plate
Hatch
M. Dk. Beams. Bulb 8" x 8/16 and angles 3½" x 3" x 7/16"
L. Dk. Beams. Bulb 8½" x 7/16 and angles 3½" x 3½" x 7/16"
Capstan Sole 6/16"
F/C Beams 6½" x 6/16 Bulb and 3" x 2¾" x 5/16 angles
Collision Bulkhead
27" x 8/16"
6/16"
10½" x 6/16
10½" x 6/16"
21" x 6/16"
8/16"
21" x 6/16"
FORECASTLE DECK
Main Deck
Lower D
Collision Bulkhead
2nd Upper Bilge Keelson
1st Upper Bilge Keelson
Chain Locker
Lower Bilge Keelson
Side Keelson
B

"Skelmorlie"

Gnk Reports Nos 8595 (f'board)

. 8602 (first entry)

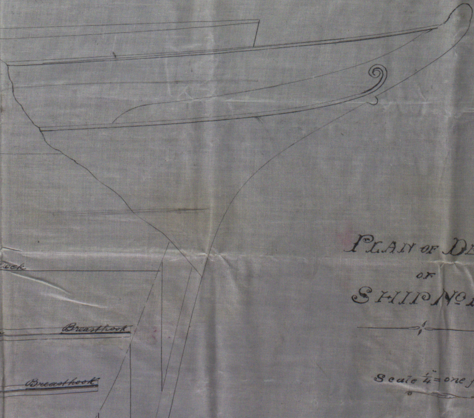
ck
Breasthook
Breasthook
easthook

PLAN OF DECKS
OF
SHIP No 196

Scale ¼" = one foot

ROBERT DUNCAN & Co
SHIP BUILDERS
PORT GLASGOW
12.12.82.

15/1

GRH 301-0258

© 2019 Lloyd's Register Foundation