LLOYD'S REGISTER OF SHIPPING RECEIVED FEB 26 1985 LONDON

LLOYD'S REGISTER OF SHIPPING RECEIVED 27 MAR 1985 LONDON

Lt: D Ent.
26.2.85.
12.3.85.
27.3.85.

"Steel" Sailing Ship No. 63 — Bothwell: Greenock Report No. 9110

269' × 41' × 24'·11" depth of Hold.
To Class 100 A.1. at Lloyds.

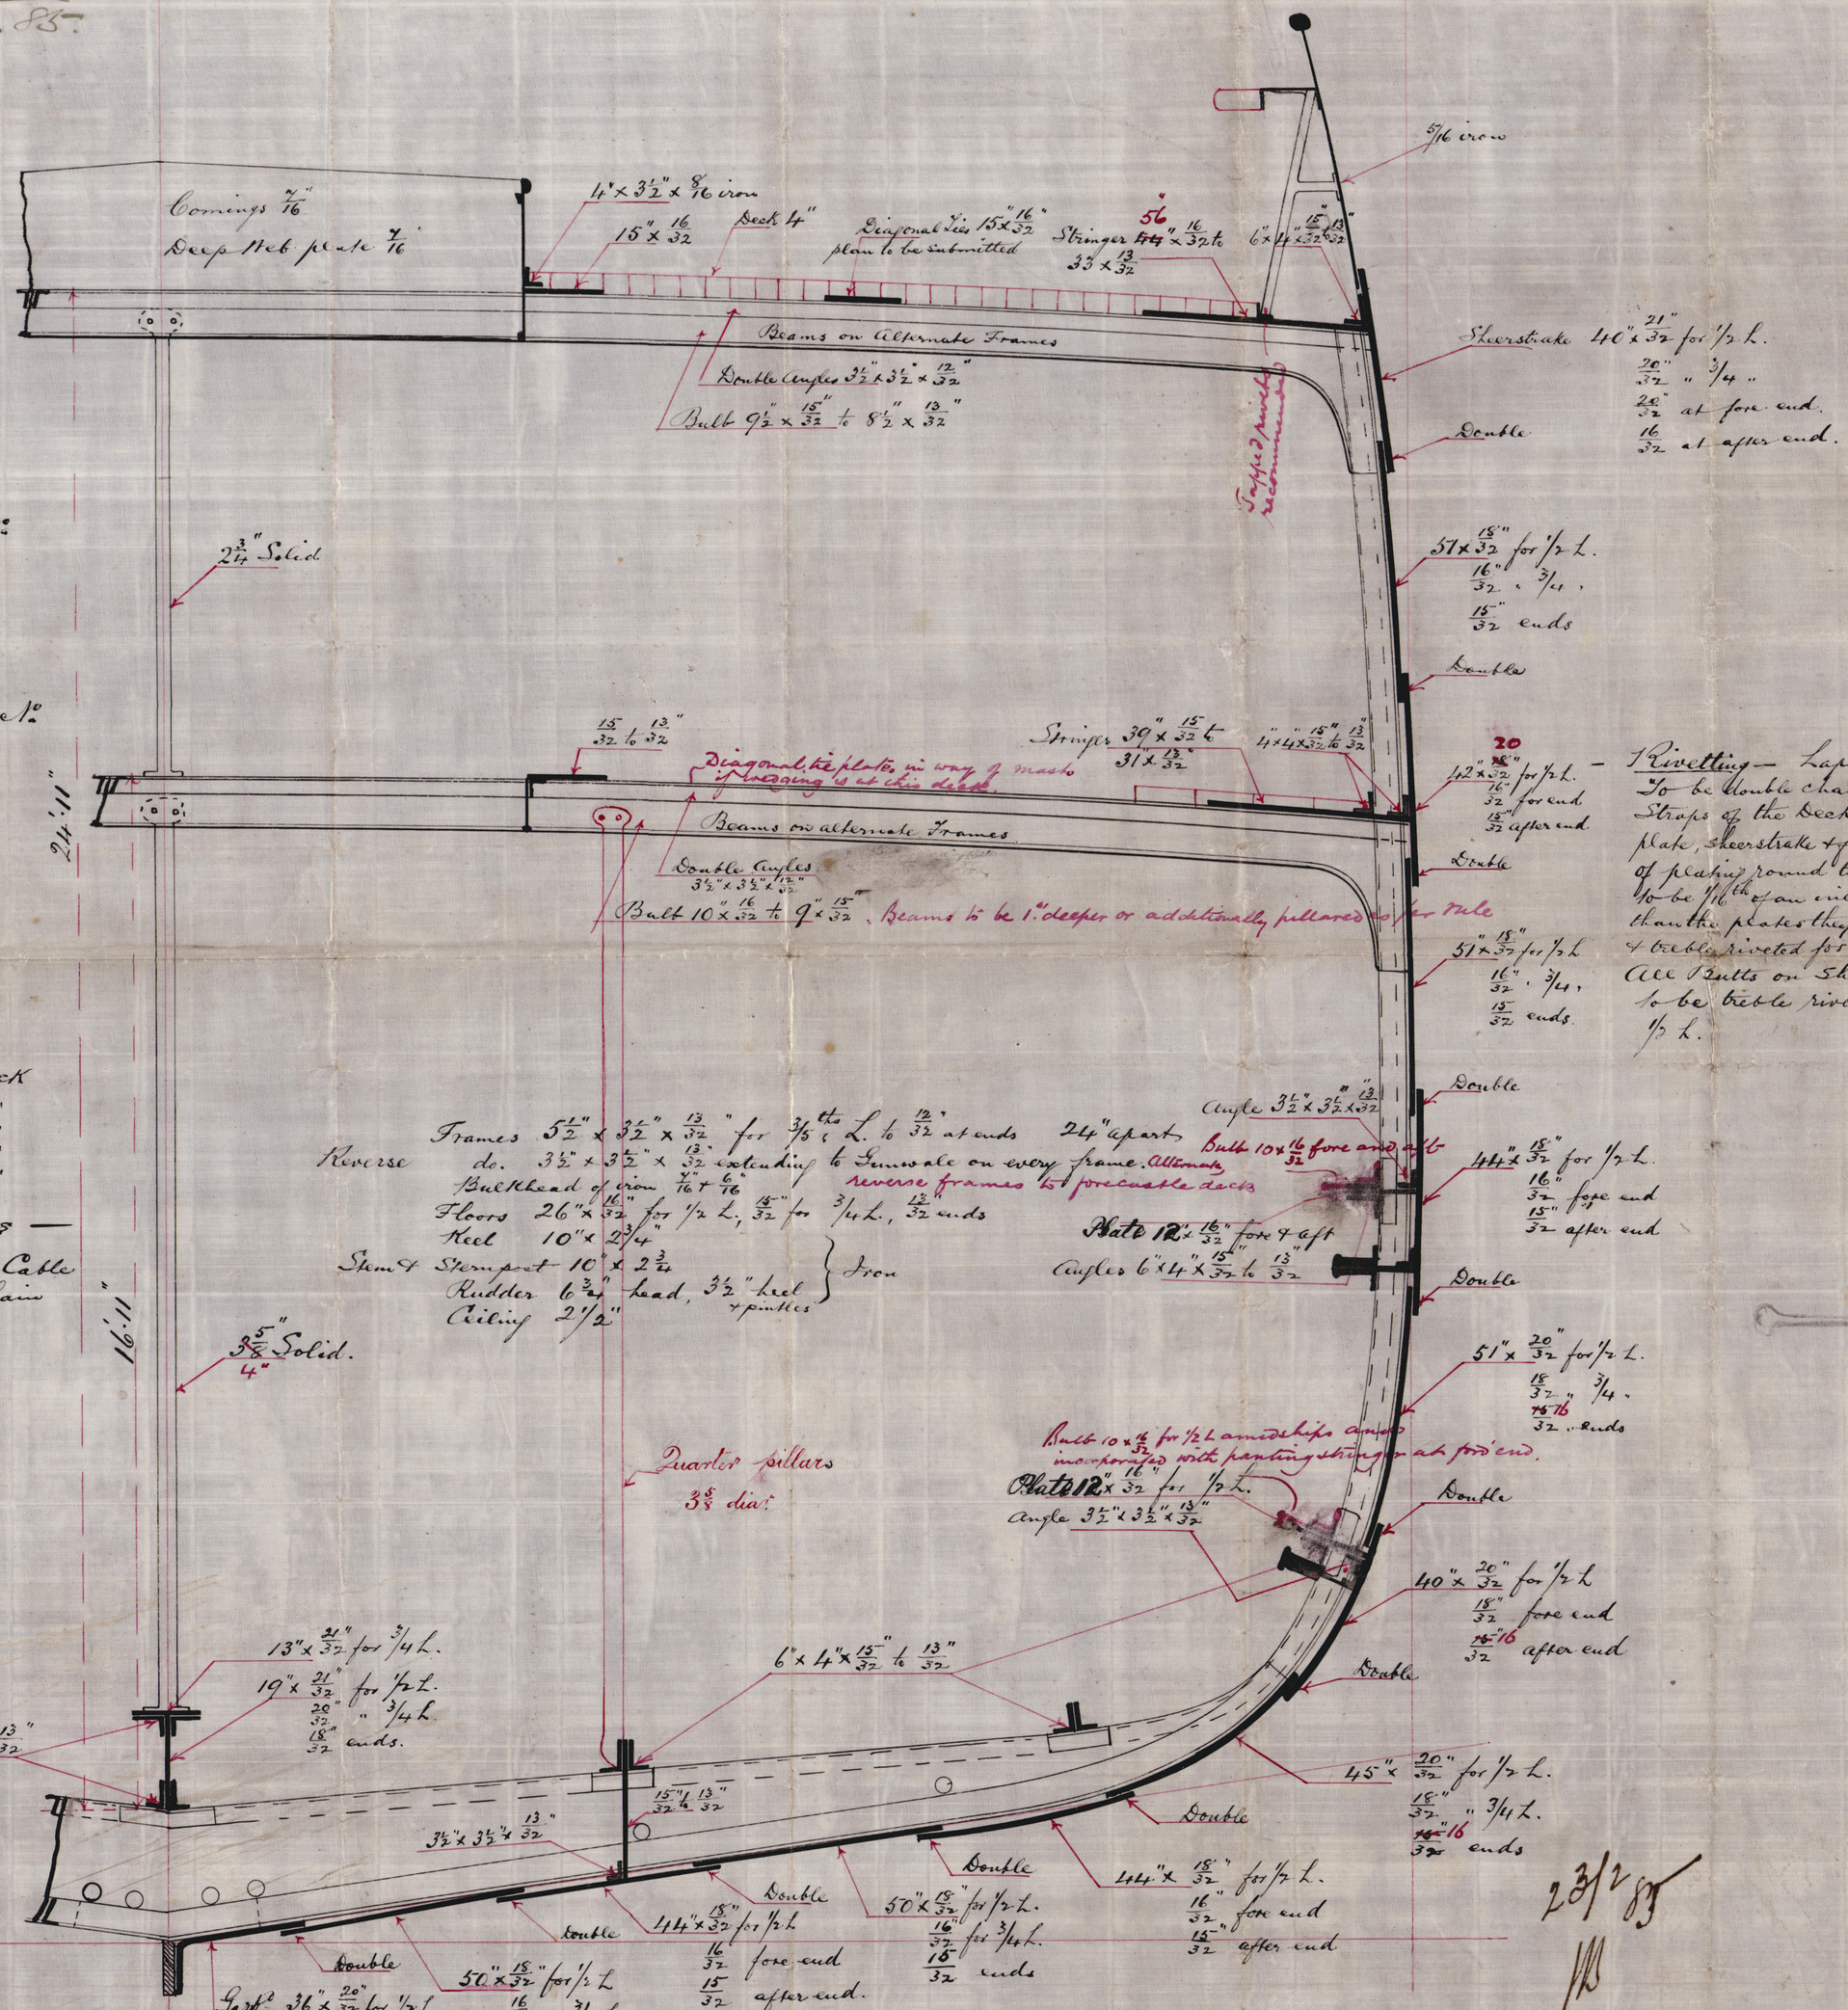

Numeral

Half Girth	41·7	
½ Beam	20·5	
Depth	27·0	
	86·2	Frame No.
Length	268·16	
	5352	
	892	
	1336	
	5352	
	1784	
	23919	Plating No.
add 1/15th	1594	
	25513	Equipment No.

Proportions

Beams to Length = 6·54
Depths " " = 9·9

Equipment

Anchors

2	Bowers	40	cwts	ea Stock
1	"	34	"	" "
1	Stream	12	"	" "
1	Kedge	6	"	" "
1	"	3	"	" "

Chains, Hawsers & Warps

270	fathoms	2 1/16"	Stud Chain Cable
100	"	1 2/16"	Stream Chain
90	"	12"	Towline
90	"	11"	Hawser
90	"	4"	Warps.

Riveting

Laps double 5/4" To be double chain rivetted. Straps of the Deck Stringer plate, Sheerstrake & four Strakes of plating round the bilges to be 1/16th of an inch thicker than the plates they connect & treble riveted for ½ length. All Butts on Shell plating to be treble riveted for ½ L.

WILLIAM HAMILTON & Co
Shipbuilders
PORT GLASGOW

23/2/85
25/2/85

NQR63
© 2004 Lloyd's Register Foundation
G12h305-0203