"Maria Rickmers"
Greenock Report No 11457

23.3.91

No 267
Scale ¼ inch = 1 foot

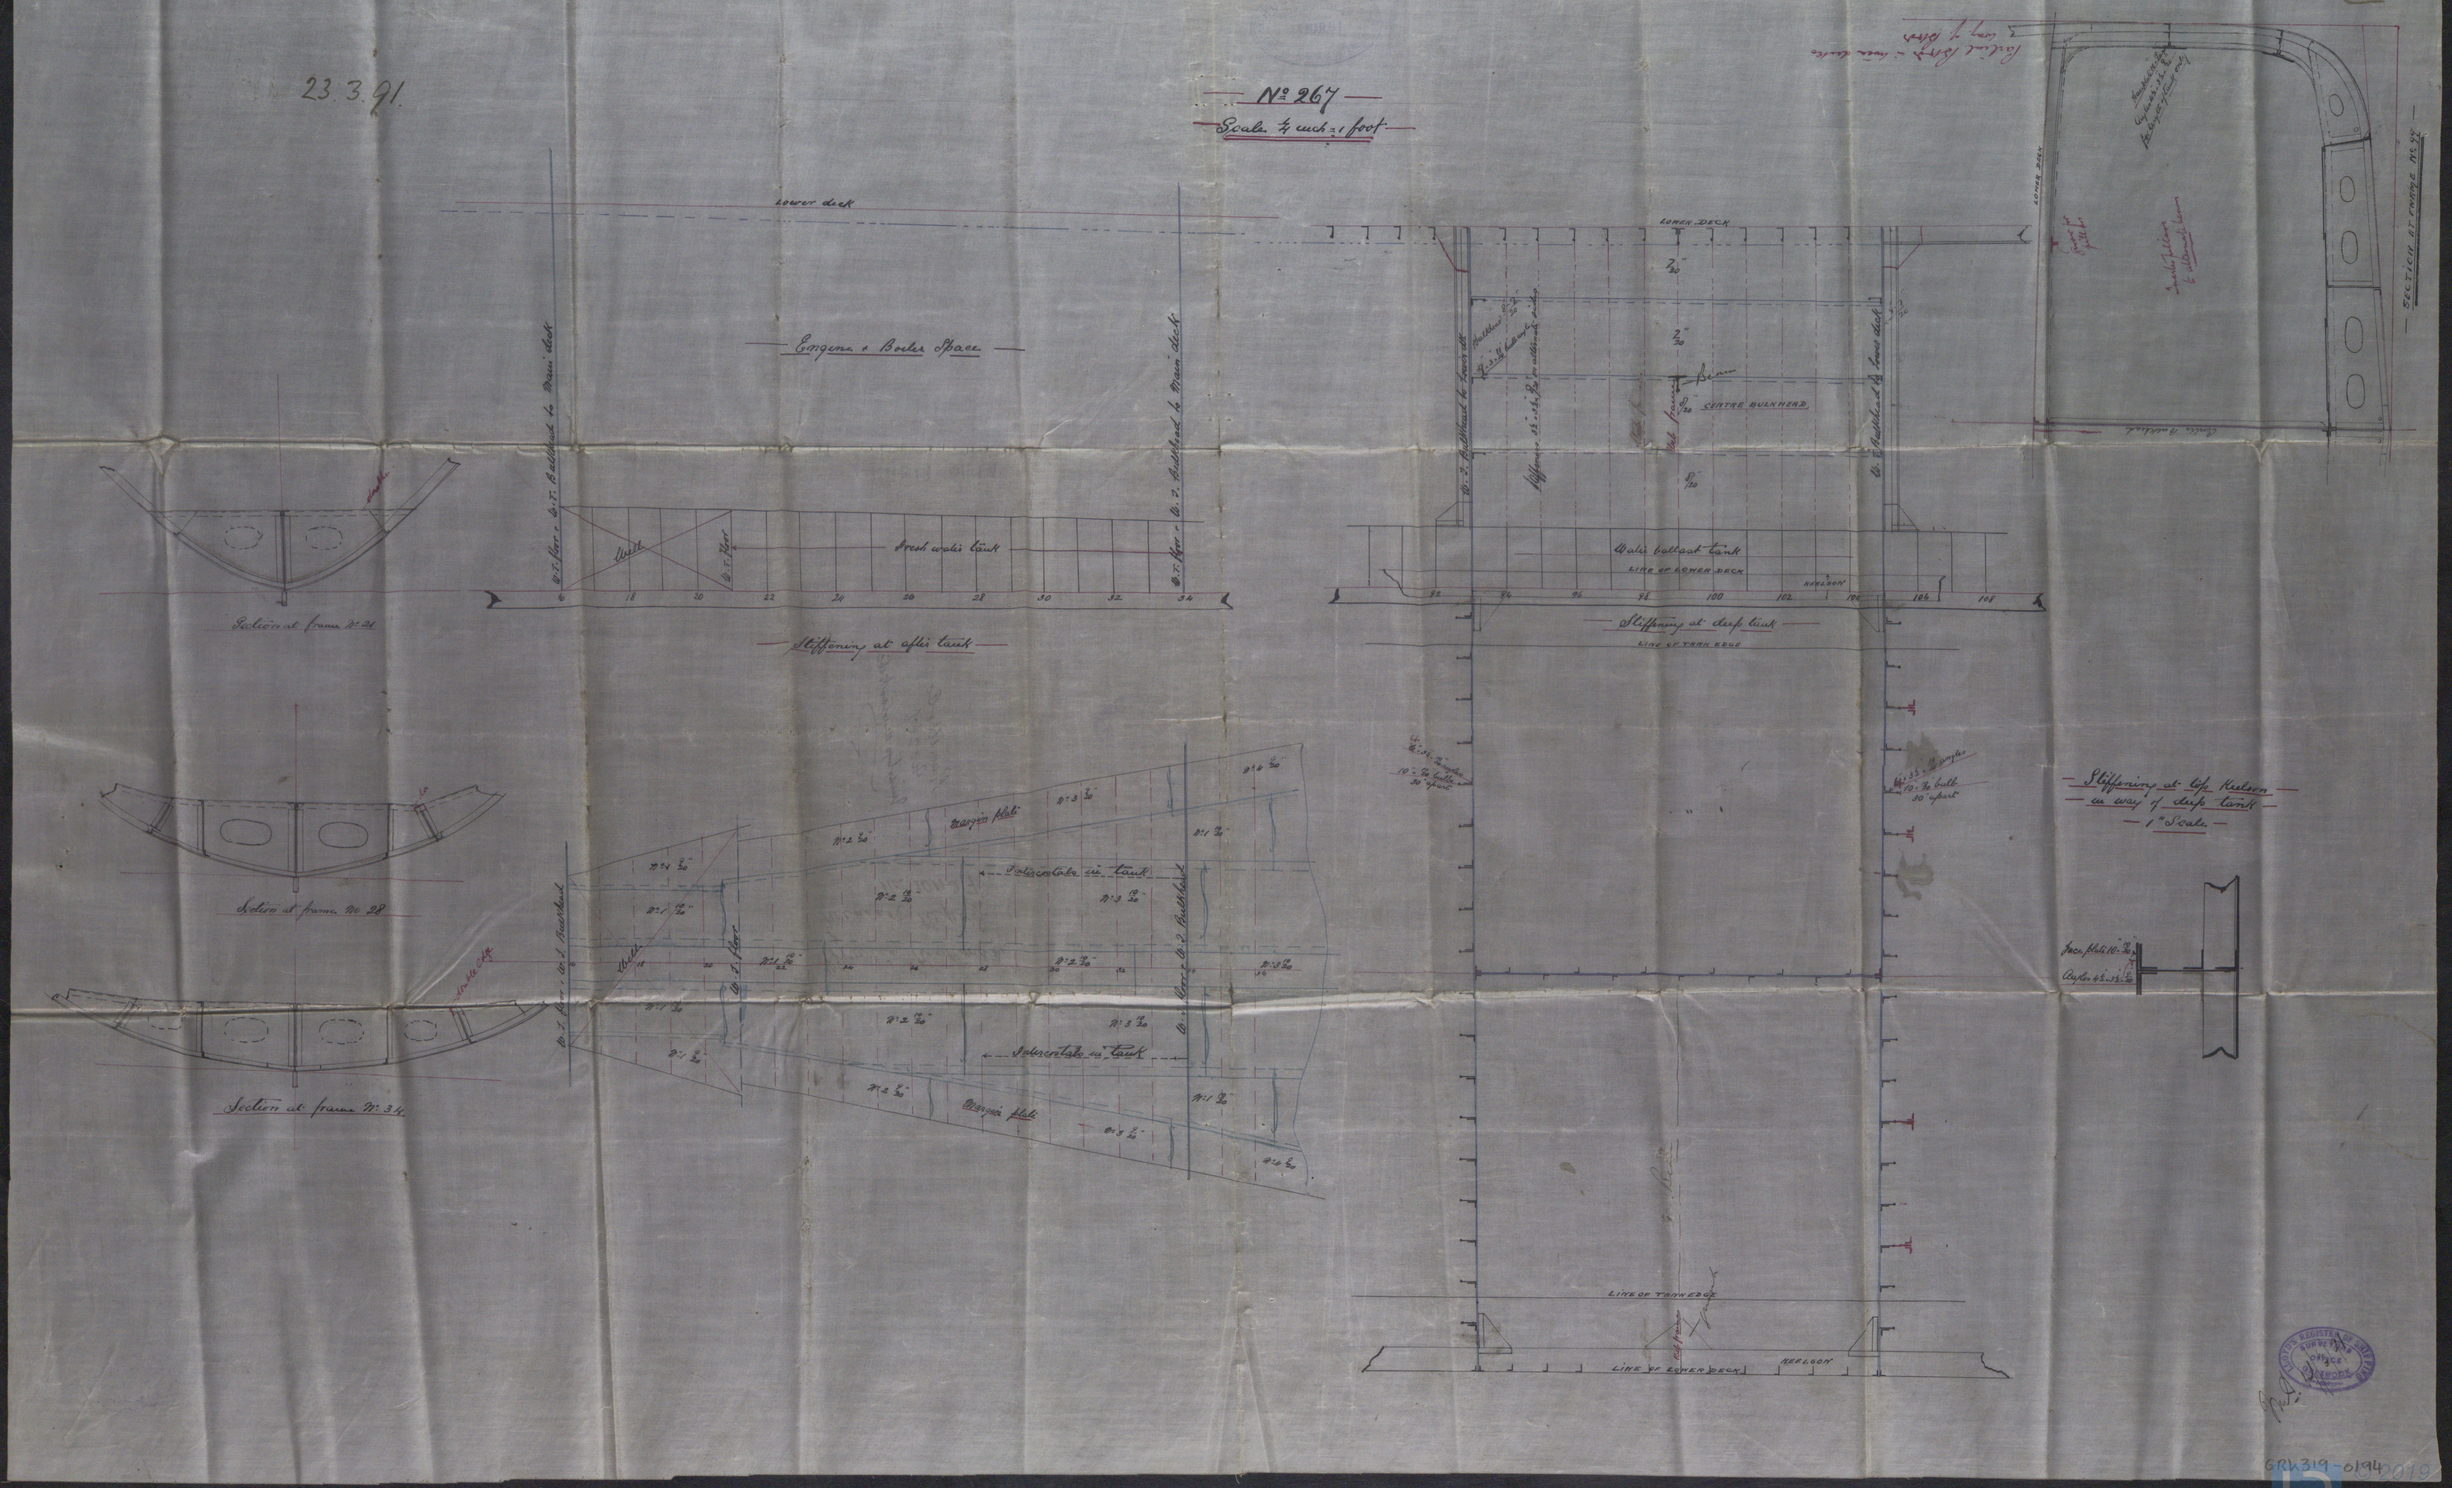

GRL319-0194

"Maria Rickmers."

Greenock Report

No. 10457.

Russell & Co
No 267.
Miasto Ujsta Kobe.

© 2019
Lloyd's Register
Foundation
GR4319-0194