No. 358.

Screw Steamer with raised quarterdeck, bridge house & forecastle.

Hamburg
S. S. "Stockholm"
Report No. 1/04

Dimensions.

Lengths between perpendiculars . . . 180'-0"
Breadths moulded . . . . . 27'-0"
Depths from top of maindeck beam to top of keel 14'-11"
" moulded . . . . . 14'-4"
" of hold . . . . . 13'-7½"
Lengths and height of raised quarterdeck 60' × 3'-9"
" " bridge house . 50' × 6'-9"
" " forecastle . . 24' × 6'-9"
2 Water ballast in aft & fore hold, also in fore peak.
Height of double bottom . . . . . 3'-0"

Class: London Lloyd 100 A.

Number for frames etc 54,42
" " plating etc 9796
" " anchors, chains & cables 10775
Lengths . . . . . 12,07.
Depths

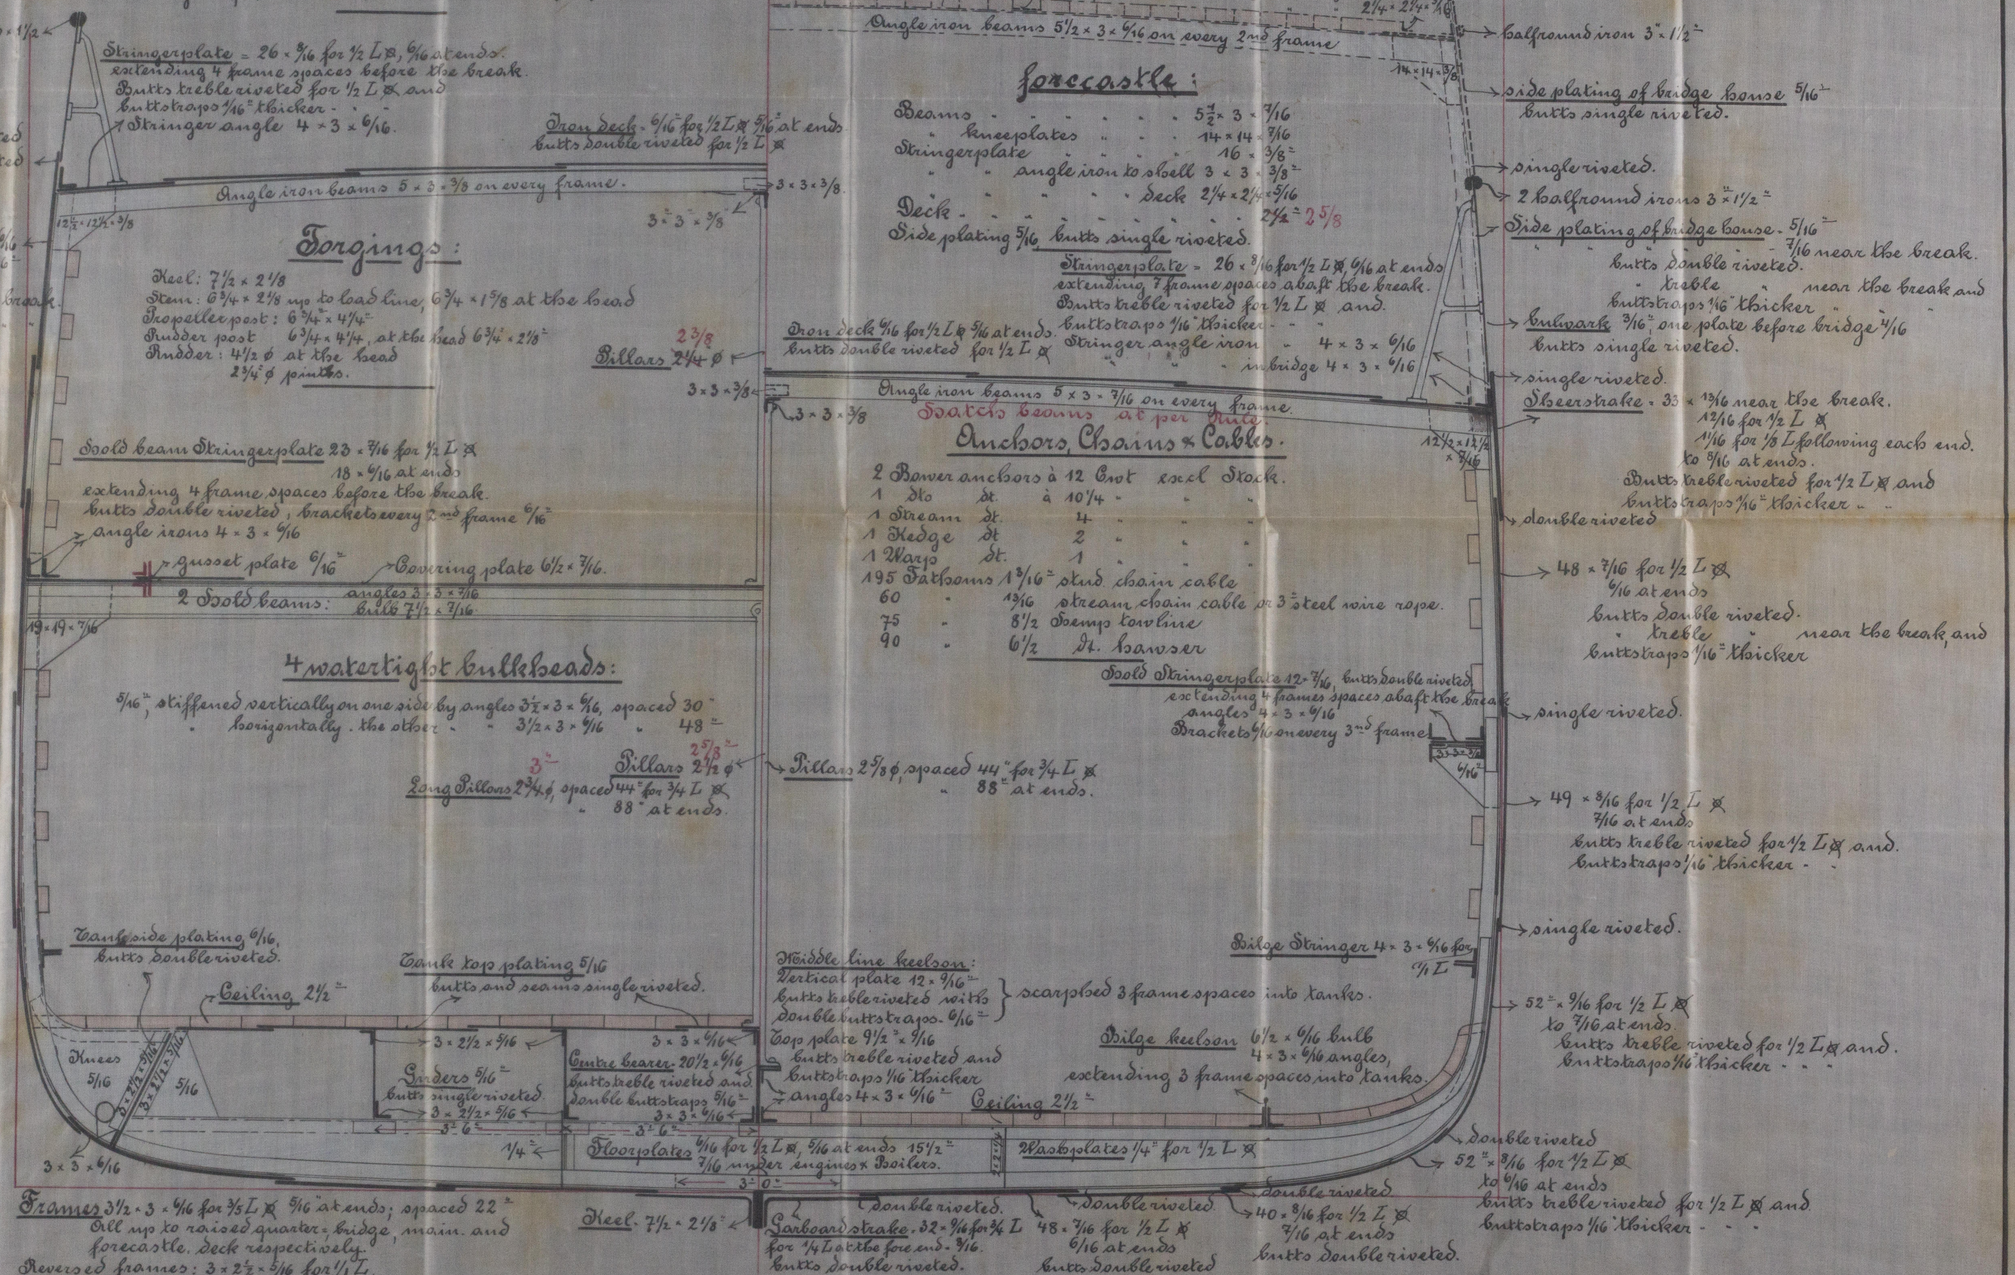

Forecastle:

Beams . . . . . 5½ × 3 × 7/16
" kneeplates " " 14 × 14 × 7/16
Stringerplate . . . . . 16 × 3/8"
" angle iron to shell 3 × 3 × 3/8"
" " " deck 2¼ × 2¼ × 5/16
Deck . . . . . 2½" - 2⅝"
Side plating 5/16 butts single riveted.

Anchors, Chains & Cables.

2 Bower anchors à 12 Cwt excl Stock.
1 Sto St. à 10¼ " " "
1 Stream St. " 4 " " "
1 Kedge St. " 2 " " "
1 Warp St. " 1 " " "
195 Fathoms 1⅜" stud chain cable
60 " 13/16 stream chain cable or 3" steel wire rope.
75 " 8½ Hemp towline
90 " 6½ St. hawser

Deck Iron deck 6/16 for ½ L ⊠ 5/16 at ends.
butts double riveted for ½ L ⊠
Pillars 2¼ ϕ
3 × 3 × 3/8
Angle iron beams 5 × 3 × 7/16 on every frame.
Boats beams at per plate.
3 × 3 × 3/8
12½ × 12½ × 7/16
Solid Stringerplate 12" 7/16, butts double riveted
extending 4 frames spaces abaft the break
angles 4 × 3 × 9/16
Brackets 6/16 on every 3rd frame
3" - 3" - 3/8
4/16"
Bilge keelson
Plate 12" × 9/16
Angles 4 × 3 × 6/16
Bilge Stringer
Plate 16" × 9/16
Angles 4 × 3 × 6/16
Garboard strake
Plate 32" × 9/16
Angles 4 × 3 × 6/16
Floor plates
Plate 15½" × 9/16
Angles 4 × 3 × 6/16
Wash plates 1/4" for ½ L ⊠
Stringer plate = 26 × 9/16 for ½ L ⊠, 6/16 at ends
extending 7 frame spaces abaft the break.
Butts treble riveted for ½ L ⊠ and.
Iron deck 6/16 for ½ L ⊠ 5/16 at ends. Buttstraps 9/16" thicker - -
butts double riveted for ½ L ⊠ Stringer angle iron - 4 × 3 × 6/16
" " " in bridge 4 × 3 × 6/16

Butts of inside strakes of plating exceeding 48" wide & outside strakes 40" to be treble riveted wh[illegible] within the half lengths.

7/8/84

© 2019 Lloyd's Register Foundation
HAM 1116 - 0268